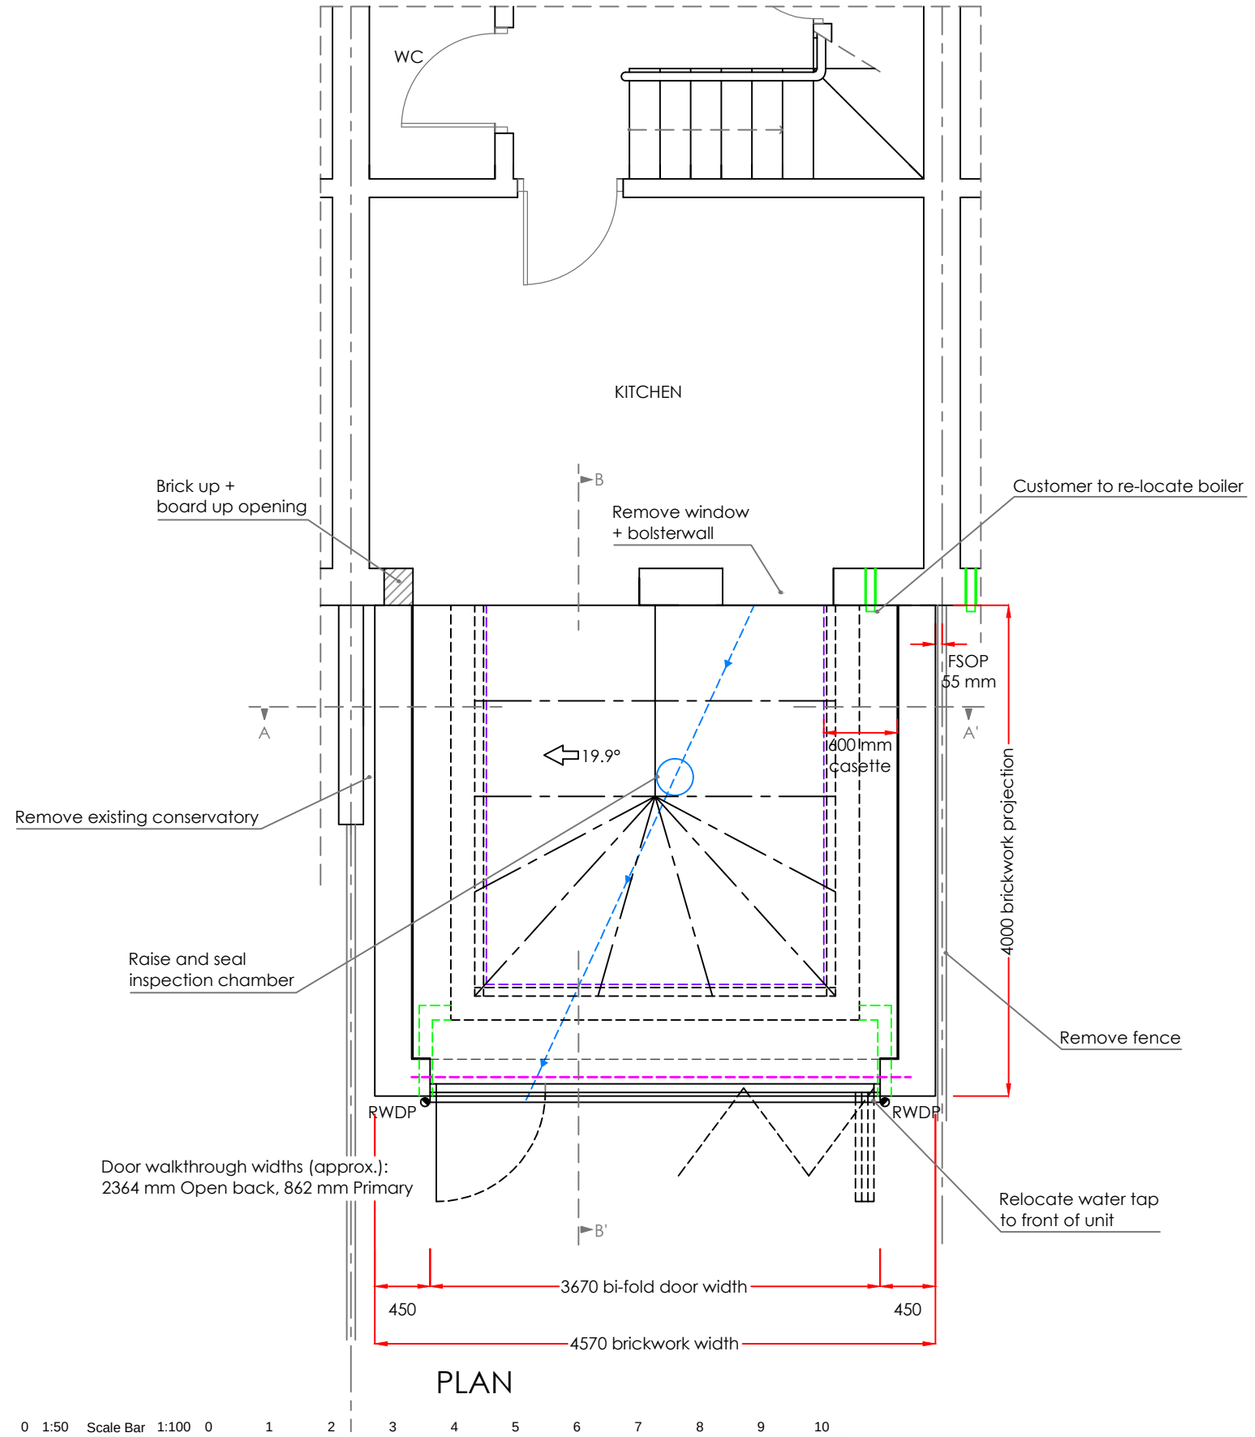


Product Specification:

Roof:

Roof Type: PVC-u
Roof colour: White in & Out
Roof glazing: Solaroof glass (24 mm thickness)
Roof spacer colour: Black
Finial type: Traditional
Cresting type: Traditional
Flashing Type: Traditional lead
Box gutter size\s: 195 mm
Cassette size: 600 mm

Frames/Doors:

Product: Aluminium
1 No. bi-fold doors (Opening out)
Colour: White In & Out
Glazing: Ultra 2 Low E
Cill Type: Traditional
Spacer Colour: Black
Handle colour: Chrome
Hinge colour: Black

Aspect 2

Anglian Home Improvements

Telephone: 0845 437 3600
Facsimile: 01603 480101

Drawing title: Proposed Plan

Contract No. : 099/87037 A | Page 5 of 8

Proposed: PVC-u WHITE KNIGHT TRADITIONAL ORANGERY
At: 144 OSIER CRESCENT
LONDON
N10 1RF

For : MRS. LAWSON

Drawers initials: FMN | **Scale :** 1:50 | **Date:** 24.07.2015

Revisions (Starting from bottom)

A	20.10.2015	450 mm brick piers to either side of bi-fold doors	FMN

Customer Approval

Signed.....

Dated.....