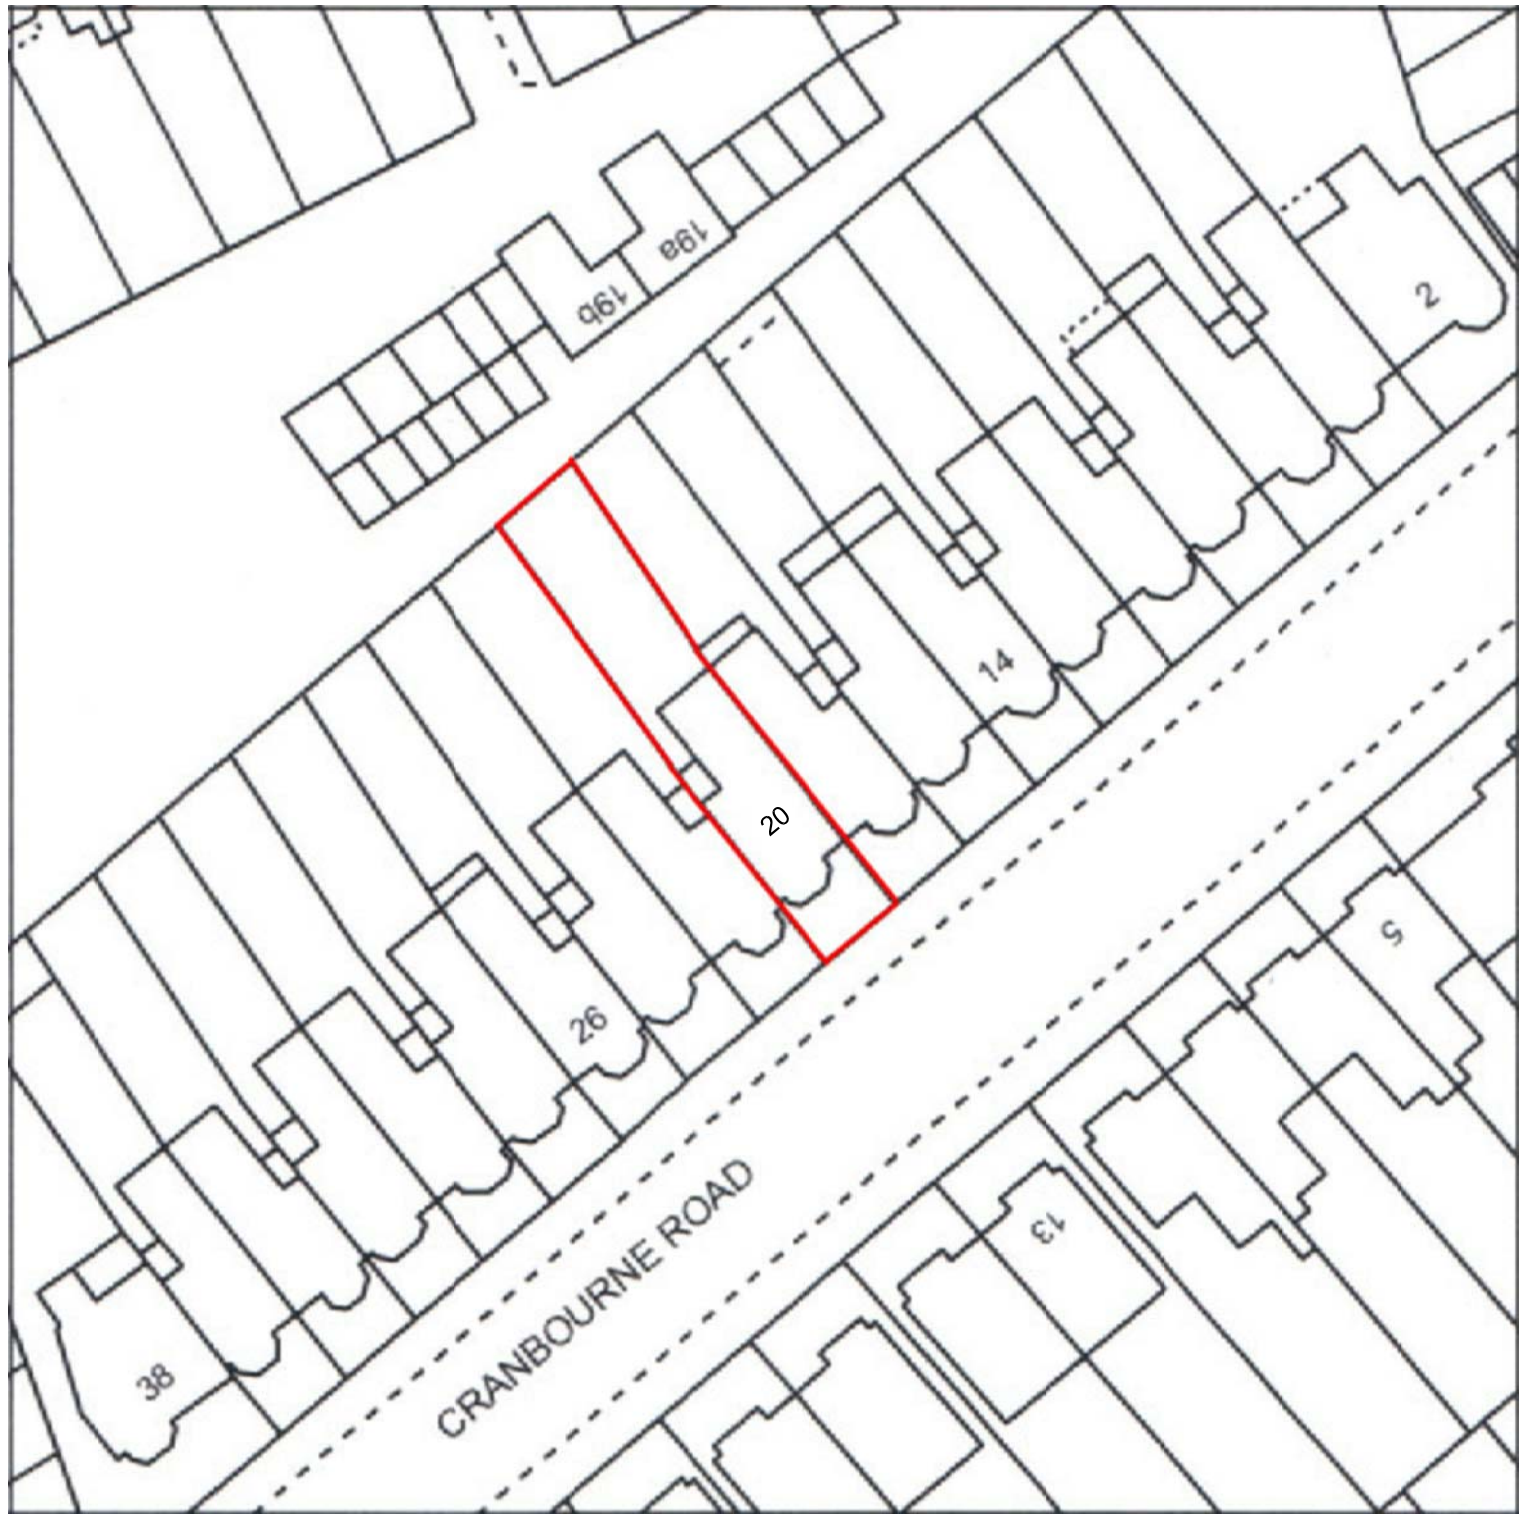

NOTES

SCALING FOR PLANNING PURPOSES ONLY.

ALL DIMENSIONS TO BE CHECKED ON SITE.

WORK TO BE CARRIED OUT IN ACCORDANCE WITH BYE-LAWS AND REGULATIONS OF LOCAL AUTHORITIES AND STATUTORY UNDERTAKERS.

THIS DRAWING MAY INCORPORATE INFORMATION FROM OTHER PROFESSIONALS. KTB CANNOT ACCEPT RESPONSIBILITY FOR THE INTEGRITY AND ACCURACY OF SUCH INFORMATION. DRAWINGS, SPECIFICATIONS AND SCHEDULES ARE TO BE READ IN CONJUNCTION WITH ALL RELEVANT ARCHITECTS AND CONSULTANTS DRAWINGS AND SPECIFICATIONS.

PRINT PDF OF THE DWG IN ACTUAL SIZE.

0 5000 15000 40000

Scale Bar in mm

N

REV	NOTES	DATE	BY
-	-	- .01.2015	-

STATUS
PLANNING

PROJECT
20 CRANBOURNE ROAD
-

TITLE
SITE BLOCK PLAN

SCALE AT A3: 1:500

KTB architecture
B103, 100 Clements Rd
London, SE16 4DG

t +44 (0) 207 018 7172
w ktbarchitecture.com
e info@ktbarchitecture.com

DWG NUM 021

REV -