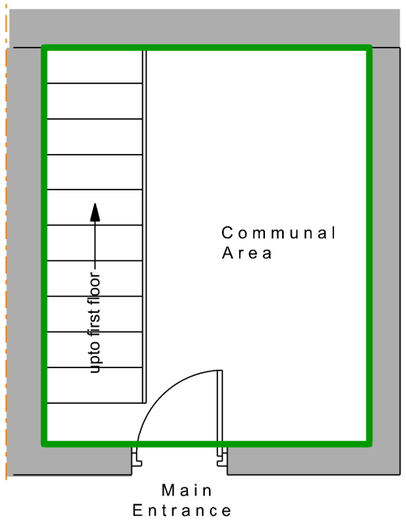

GROUND FLOOR

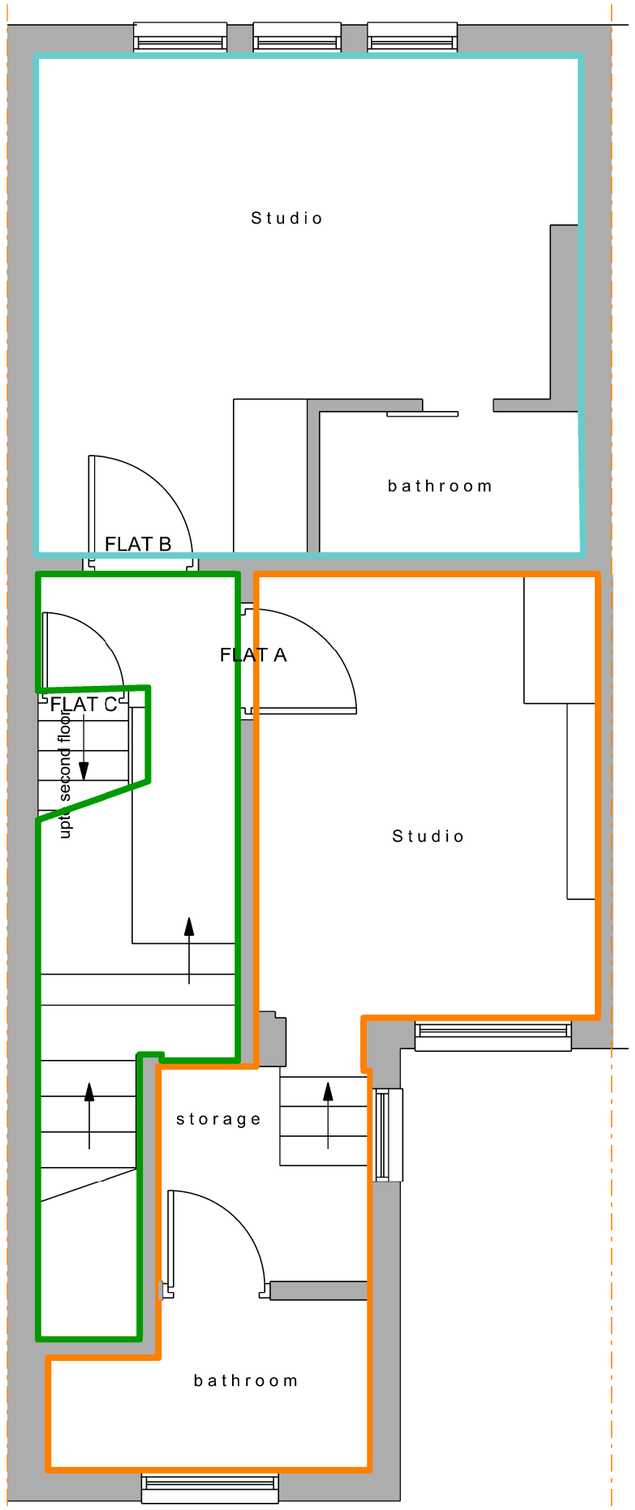

FIRST FLOOR

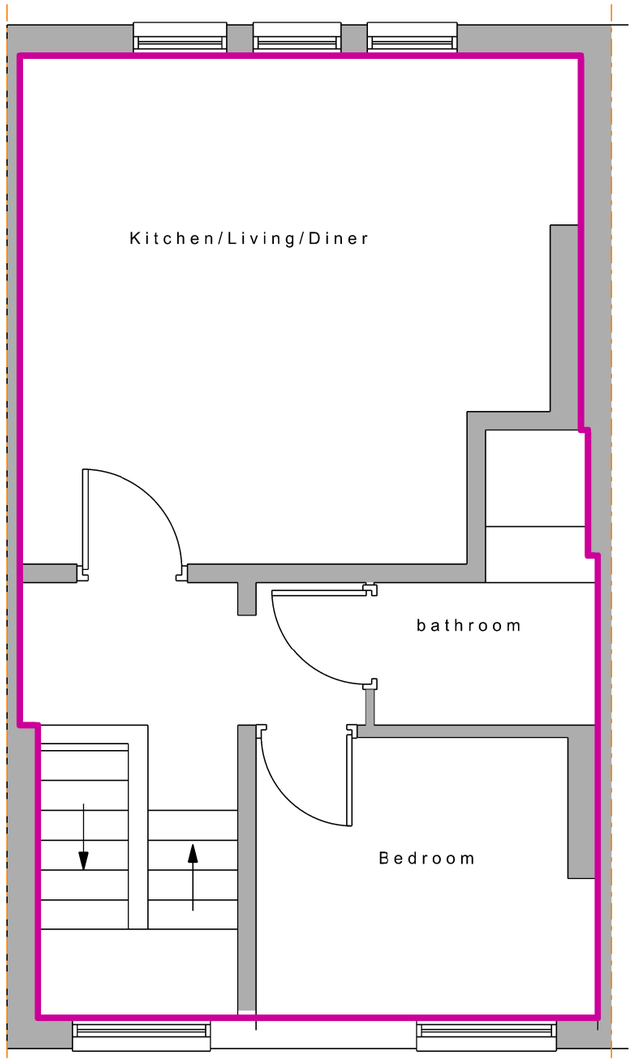

TOP FLOOR

General Information:

Copyright:
This drawing and any decision hereon is the copyright of the architect/designer and must not be reproduced without written consent.

Discrepencies:
Contractors must check all dimensions on site.Only figured dimensions are to be used.
All discrepencies must be reported to the architect/designer before prceeding.

FLAT A
FLAT B
FLAT C

Construction Drawing
LDC
Preliminary

Building Consultants London
BCL

CLIENT:
Mr Kumar Gohil

SITE:
51 Highland Drive
Broughton
Milton Keynes
MK10 7FA

DRAWING TITLE:
Existing Floor Plans

DRAWING NUMBER:
360_LDC(0)002

CHECKED BY
HM

DATE: 19.05.2015
SCALE: 1:50
Rev.
DRAWN BY HM
SHEET A3