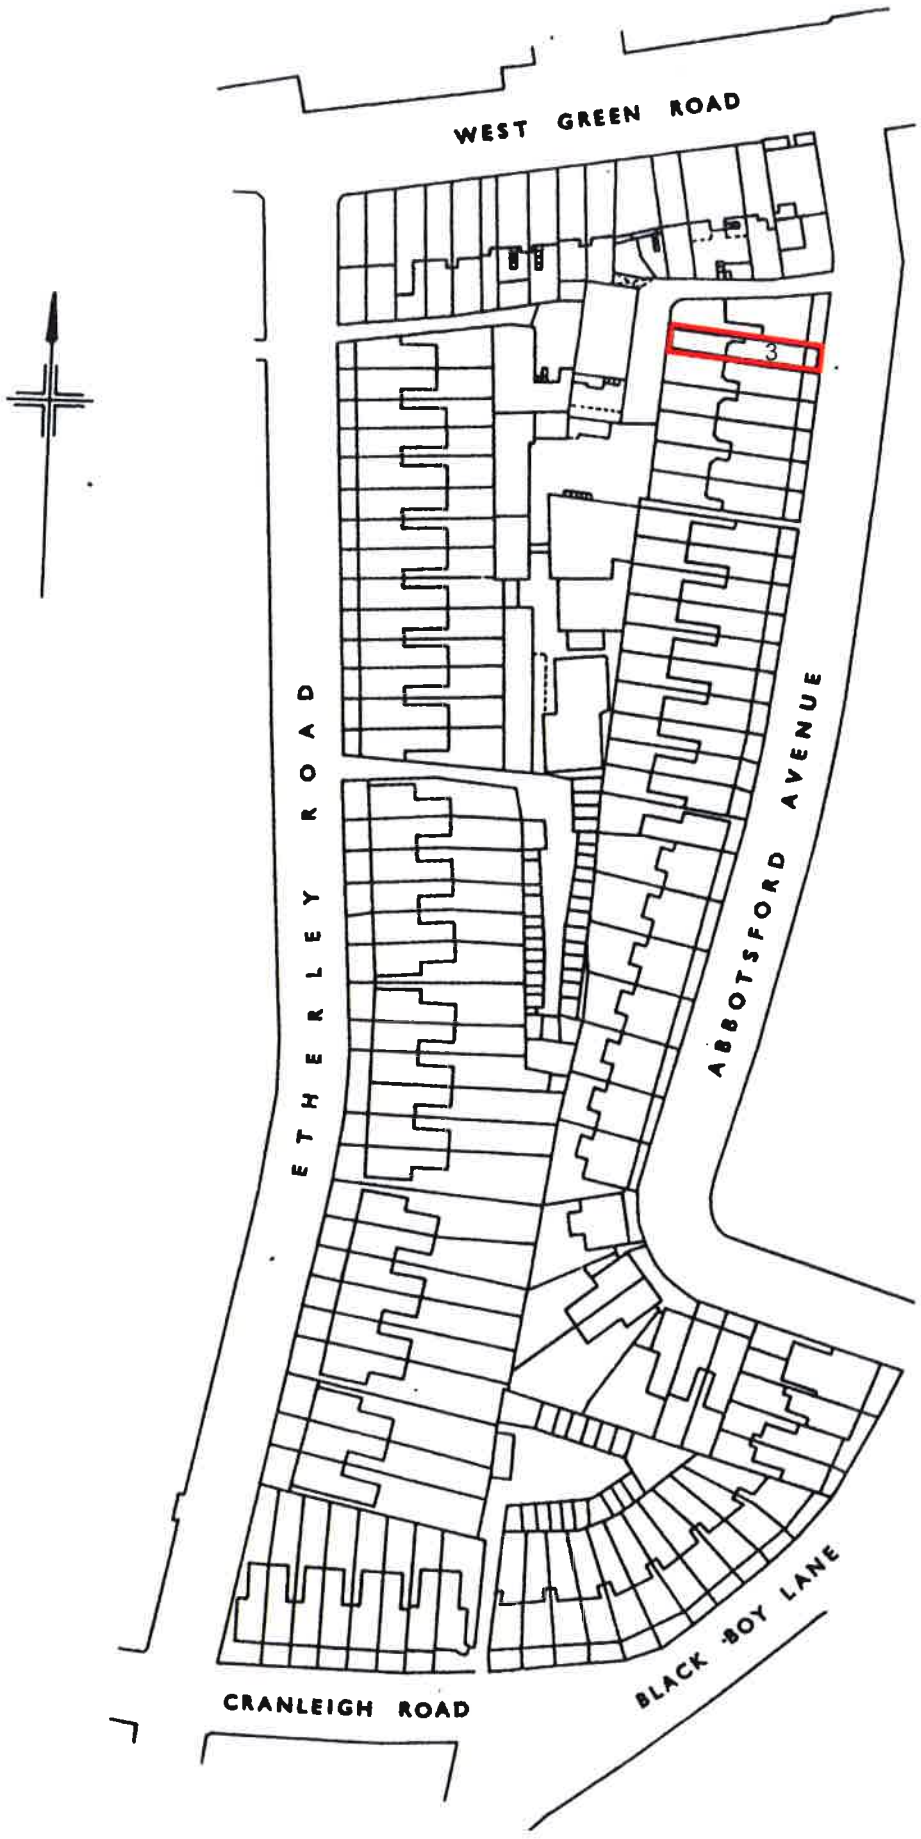


No scaled dimensions to be taken from this drawings. All dimensions to be site checked.

Revisions

No.	Note	Date

CGA rchitects
221 East Barnet Road,
Barnet, Herts EN4 8QS
Tel: 020 8449 5100
Fax: 020 8449 5170

©

Client:
Mr C. Tsikkos

Site:
3 Abbotsford Avenue
London
N15 3BT

Drawing Title:
Site Location Plan

Scale: 1:1250 @ A4

Date: Nov. 2015

Drg. No. 1075/01

Rev. #