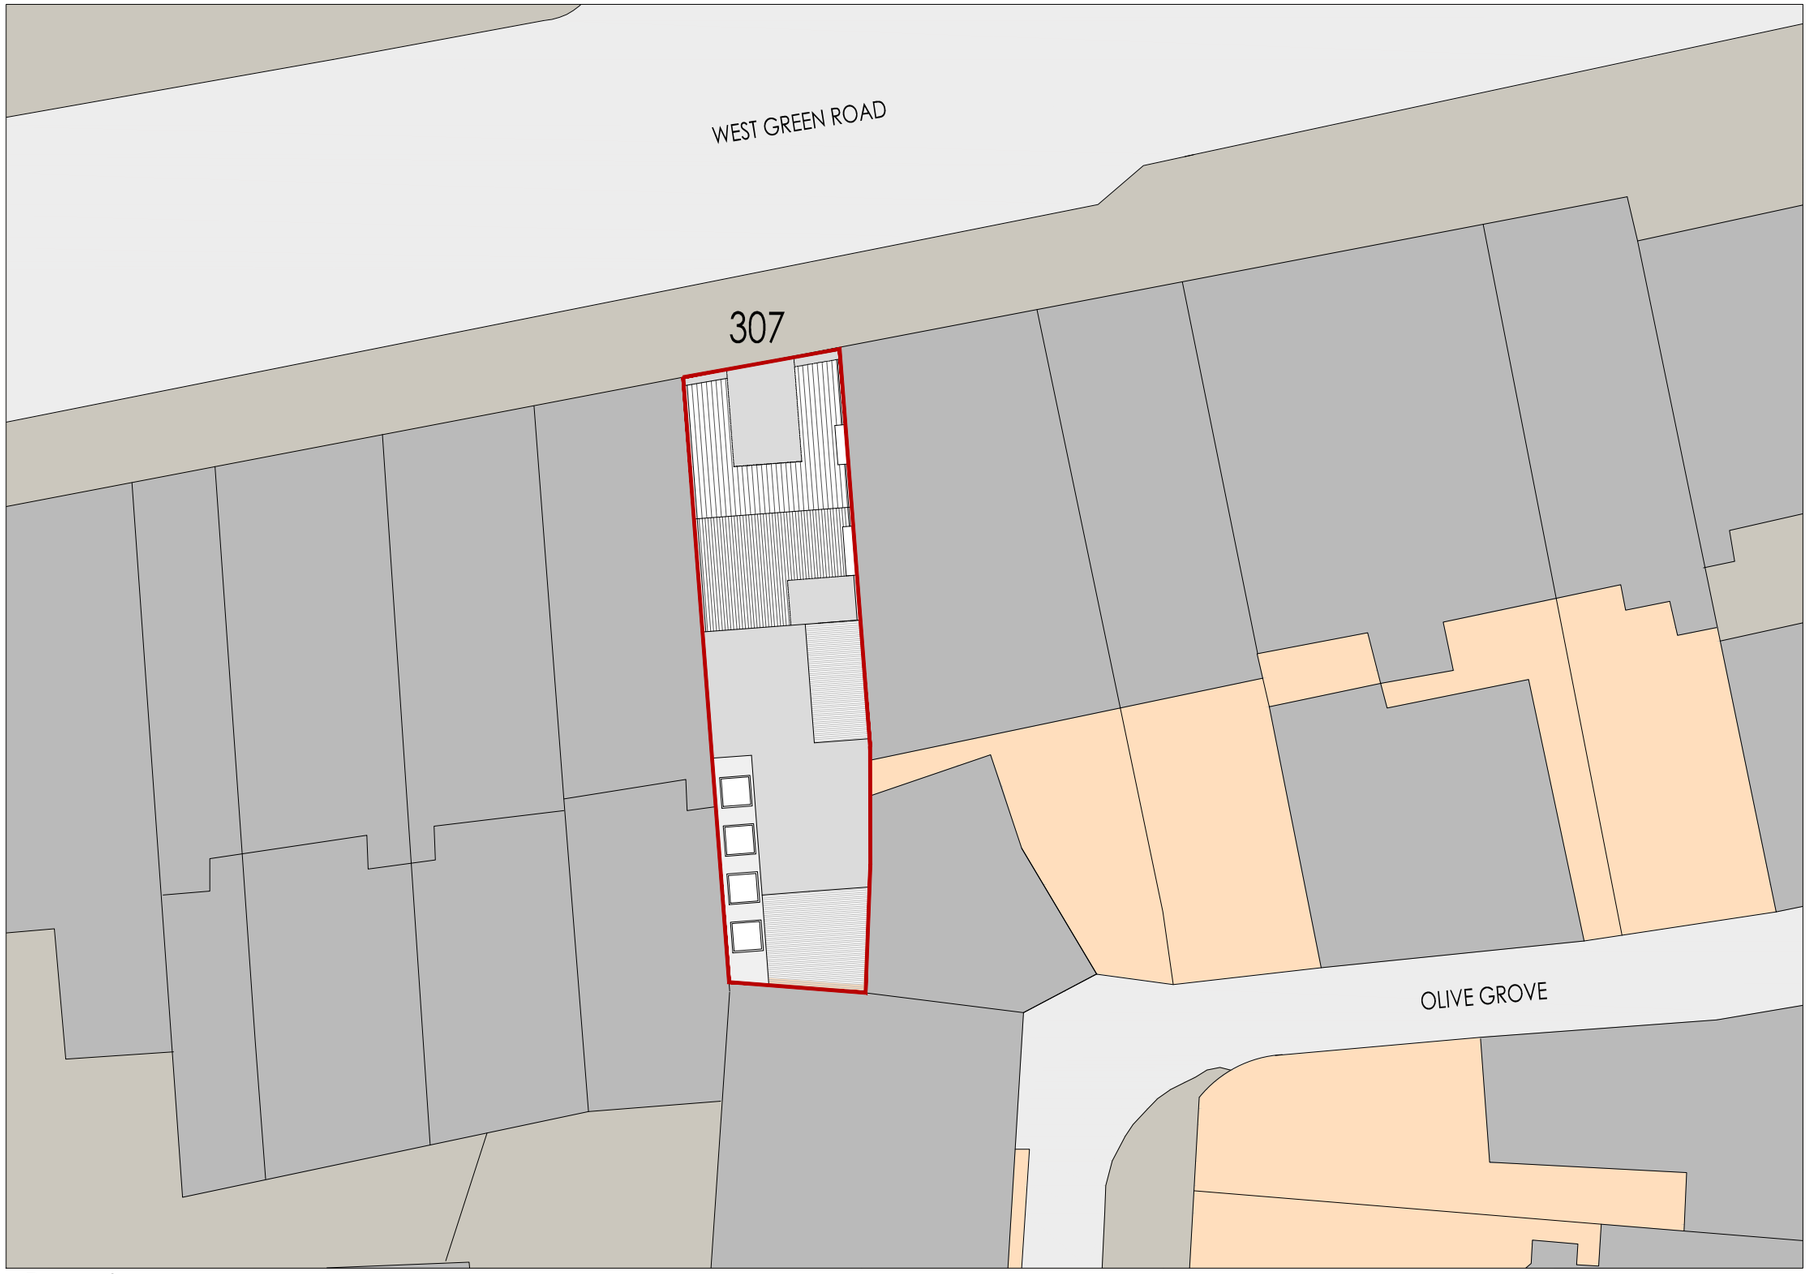

Proposed
Roof Plan_scale 1:200

0 10 20

This Is A Cad Drawing
UNDER NO CIRCUMSTANCES SHALL MANUAL ALTERATIONS BE MADE.
FIGURED DIMENSIONS TAKE PREFERENCE TO SCALE.
VERIFY AND CHECK ALL DIMENSIONS ON SITE BEFORE WORK IS PUT IN HAND, AND ANY DISCREPANCIES ARE TO BE REFERED TO SEESAW-STUDIOS.

Copyright Is Reserved
COPYING OR REPRODUCTION OF THIS DRAWING OR ELECTRONIC DATA WITHOUT THE WRITTEN PERMISSION OF SEESAW - STUDIOS IS NOT PERMITTED

Disclaimer
THE HARD COPY ACCOMPANYING THE ELECTRONIC DATA IS THE LEGAL

Rev.	Date.	Amendment.

Project.

307 West Green Road
London N153PN

SEESAW-STUDIOS
Architecture Planning Interior Design.
3 Stanford Mews, Dalston Lane.
London, E8 1JA

T +44 (0)207 2545671
info@seesaw-studios.com

Drawing title.
Proposed
Plan in context

Status.
PLANNING

Client.
Kilic & Kilic Solicitors

Scale.
1:200 @A3

DWG No.
SE1243_04

Date.
October 15

Dwn.
S.F.