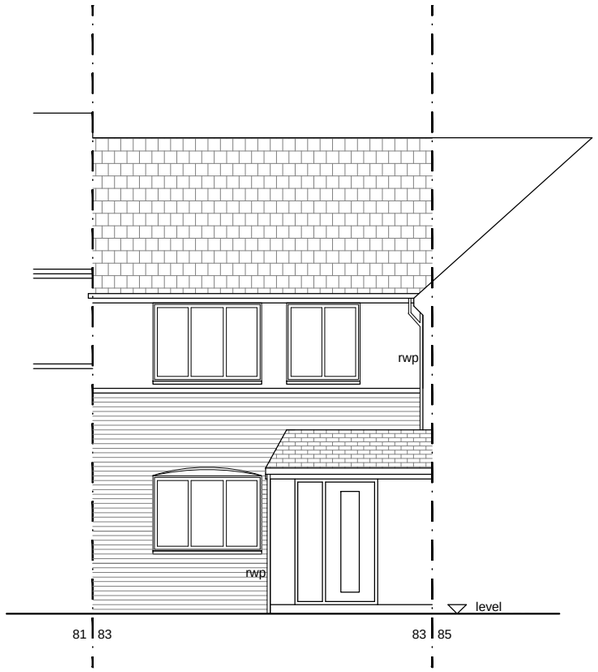

FRONT ELEVATION

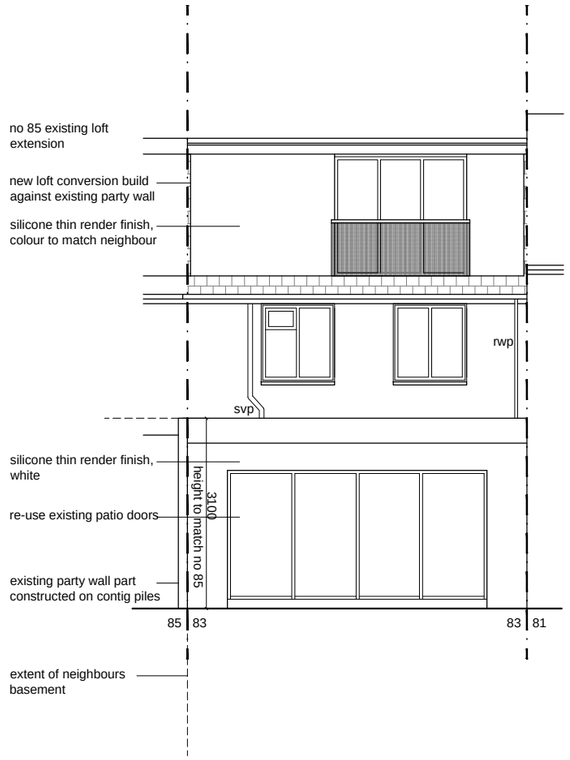

REAR ELEVATION

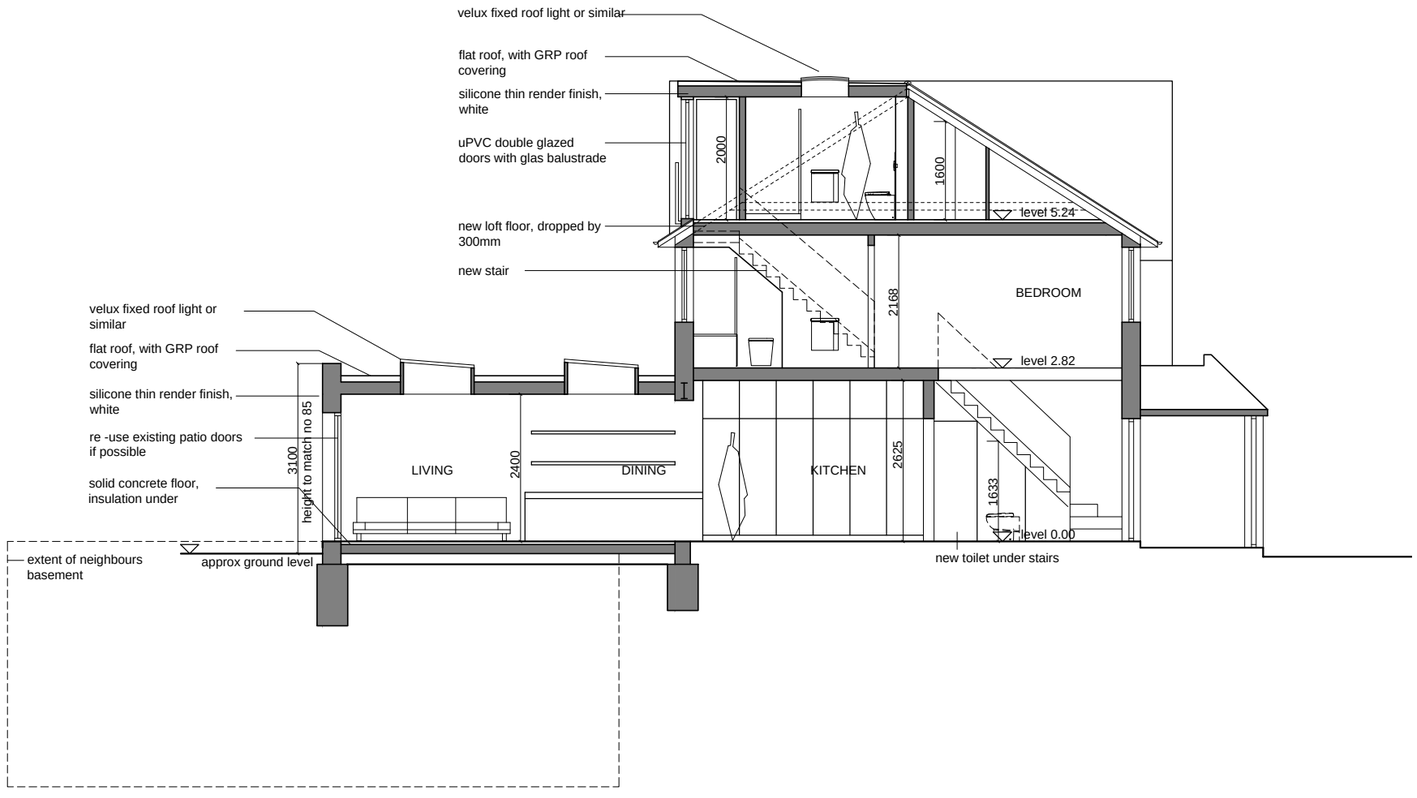

SECTION AA

0 1 2 3 4 5m

	revision	date
P1	Issued for planning	22.10.15

FOR PLANNING

83 Steeds Road

As proposed

ana alonso architect
Dipl Arch ARB
T l 07754888138
E l anatruan@yahoo.com
facebook.com/ana.alonso.architect

ana alonso architect | muswell hill

Scale	1:100@A3	Job No	Dwg No	Rev
Date	Sep '15	2015/10	AP(00)07	P1
Drawn	AAT			
Checked	AAT			

© COPYRIGHT This drawing is the copyright of Ana Alonso.