Notes
1- This drawing is not for construction
2- All Dimension are in millimeters
3- Dimensions are not to be scaled directly from drawings
4- All dimensions are to be checked on site and the Architect is to be inform of any discrepancies before construction commences
5- All references to drawings refer to current revision of that drawing
6- The Copyright of this drawing belongs to Archend Ltd.

0 1 2 3 4 6m

scale 1:100

N

Existing Wall
Wall/partition to be removed
Proposed wall/partition

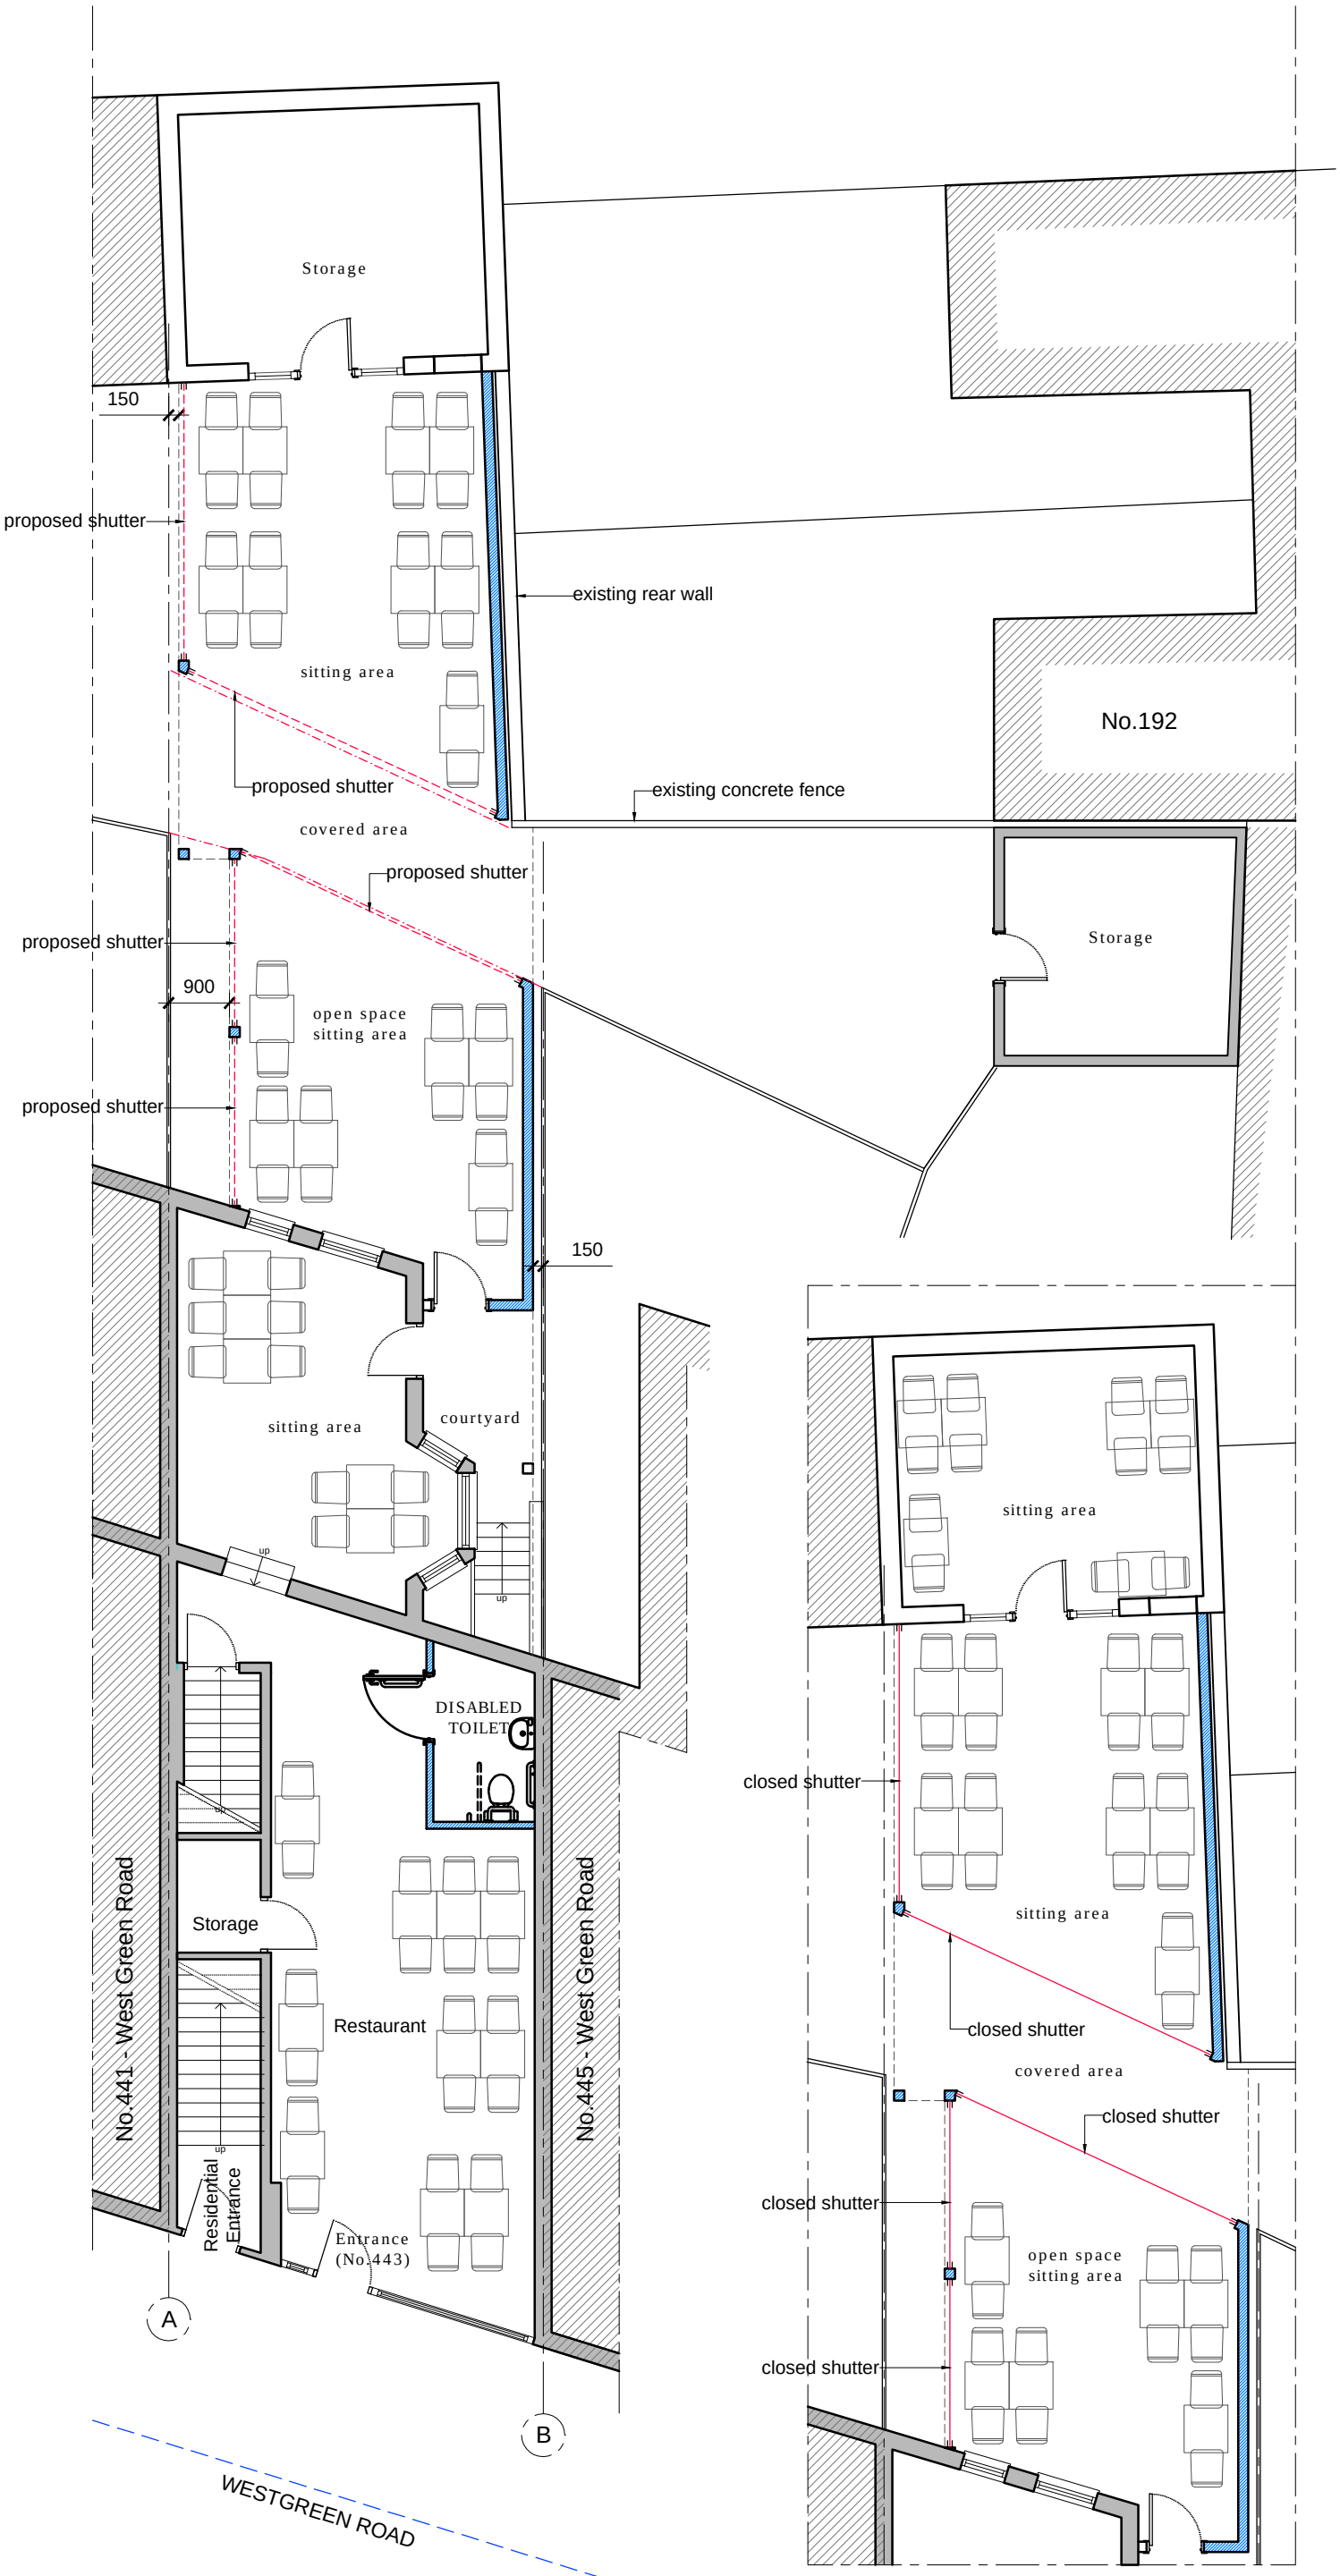

PROPOSED GROUND FLOOR PLAN
showing opened shutters

PROPOSED GROUND FLOOR PLAN
showing closed shutters

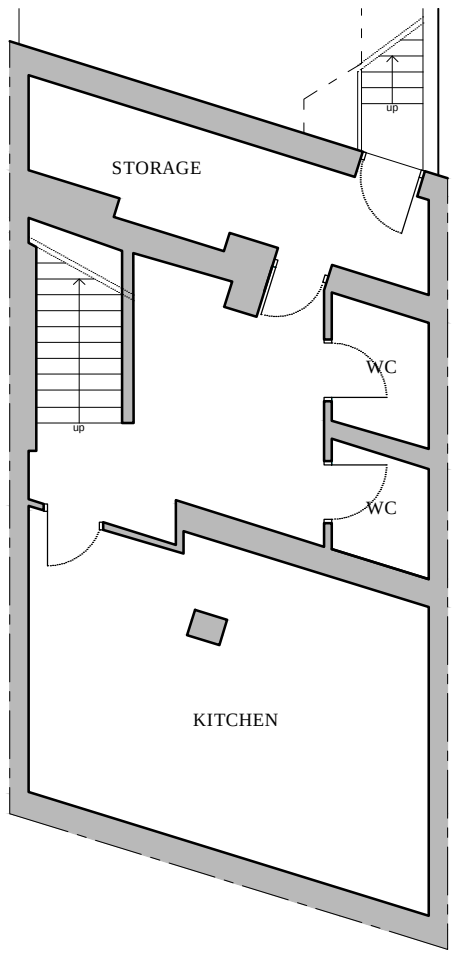

PROPOSED BASEMENT FLOOR PLAN

Rev.	Date	Revisions

FOR PLANNING

ARCH
ARCHITECTURAL DESIGN STUDIO
33B Grand Parade, Green Lanes,
Haringey, London, N4 1LG
Tel: 0208 809 2320 - 0784241 0527
Web: www.archpl.co.uk

Client	Mr. Ossama Wagdi		
Project	443 West Green Road, N15 3PL		
Scale	1/100@A3	Date	08/2015
Drawn By	LLB	Checked By	AEC
Project No.	Drawing No.	Revision	
0450-15	A103	-	

Drawing title
Proposed Ground Floor Plan