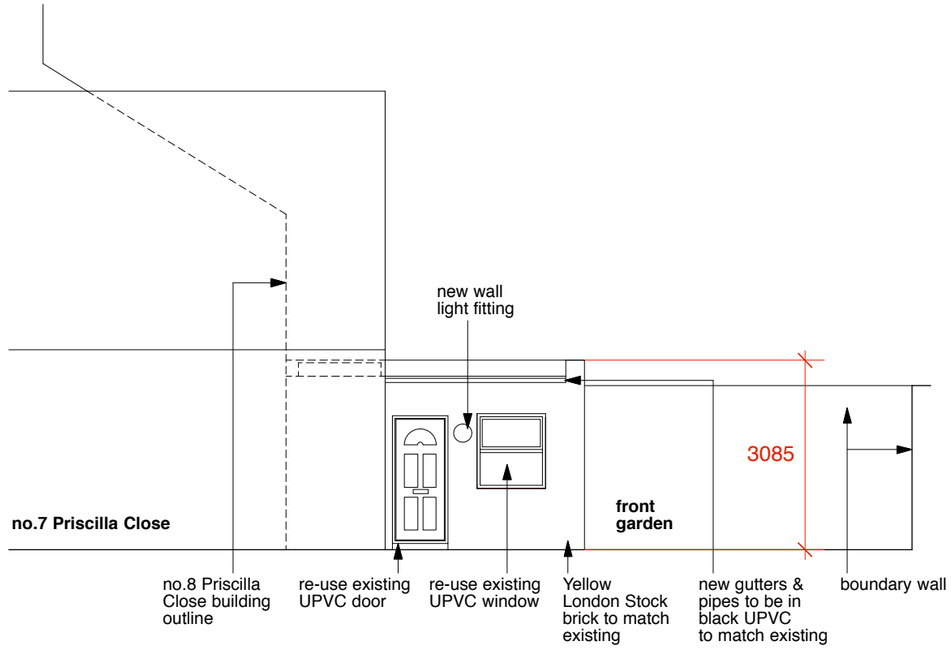


EAST ELEVATION
Scale 1:100

0 1 2 3 M

GLA Architecture and Design
Southgate Office Village, Block E, First Floor,
286A Chase Road, London, N14 6HF
T 020 8886 5100 F 020 8886 0669 E g@glaad.co.uk

Revision:- **A1**: 13.11.15: dk : Dimensions added.

Client
MR. JACOVOS CHIMONAS

Main Contractor

Project
SINGLE STOREY FRONT EXTENSION TO
NO. 8 PRISCILLA CLOSE, CONWAY ROAD,
LONDON N15 3BF

Drawing Title
PROPOSED EAST ELEVATION

Scale	Date	Drawn By
1:100@A3	October 2015	DK
Project No.	Drawing No.	Rev.
1558	12	A1

DO NOT SCALE THIS DRAWING.
ALL DIMENSIONS TO BE CHECKED ON SITE

© Copyright

DRAWING STATUS

A SCHEME - Outline/Scheme drawings for proposals, budgets, etc.

B DESIGN DEVELOPMENT - Evolving final design drawings for approvals, tenders, billing etc.

C CONSTRUCTION - Fully developed drawings issued under instruction for construction.

ONLY STATUS '**C**' DRAWINGS TO BE USED FOR CONSTRUCTION PURPOSES