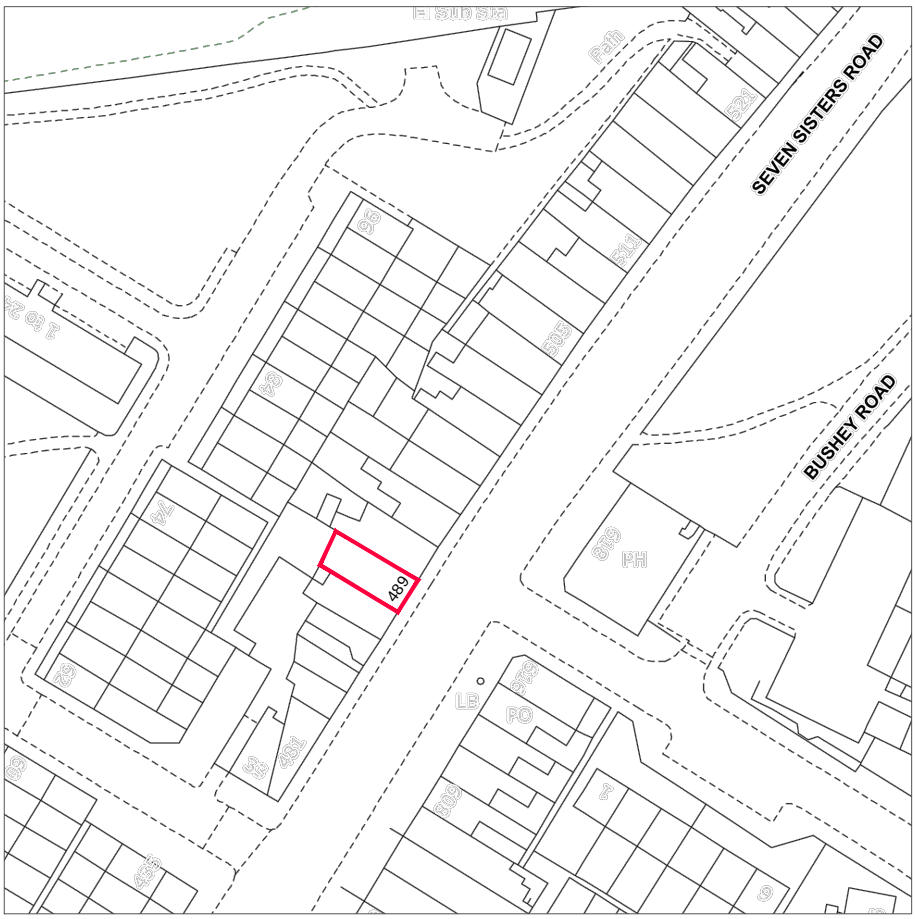

Location Plan, Scale 1/1250

0 25 50 75m

scale 1:1250

Rev.	Date	Revisions

FOR PLANNING

ARCH
ARCHITECTURAL DESIGN STUDIO
33B Grand Parade, Green Lanes,
Haringey, London, N4 1LG
Tel: 0208 809 2320 - 0784241 0527
Web: www.archpl.co.uk

Client	Mr. Turabi Keskin
Project	489 Seven Sisters Road, N15 6EP
Scale	1/1250 @A4
Date	10/2015
Drawn By	LLB
Checked By	AEC
Project No.	0487-15
Drawing No.	A000
Revision	-
Drawing title	Location Plan