
NOTES ORIGINAL A3

DO NOT SCALE FROM THIS DRAWING.
ALL DIMENSIONS TO BE CHECKED ON SITE.
COPYRIGHT RESERVED.

maximum height supported by Haringey Planning Department

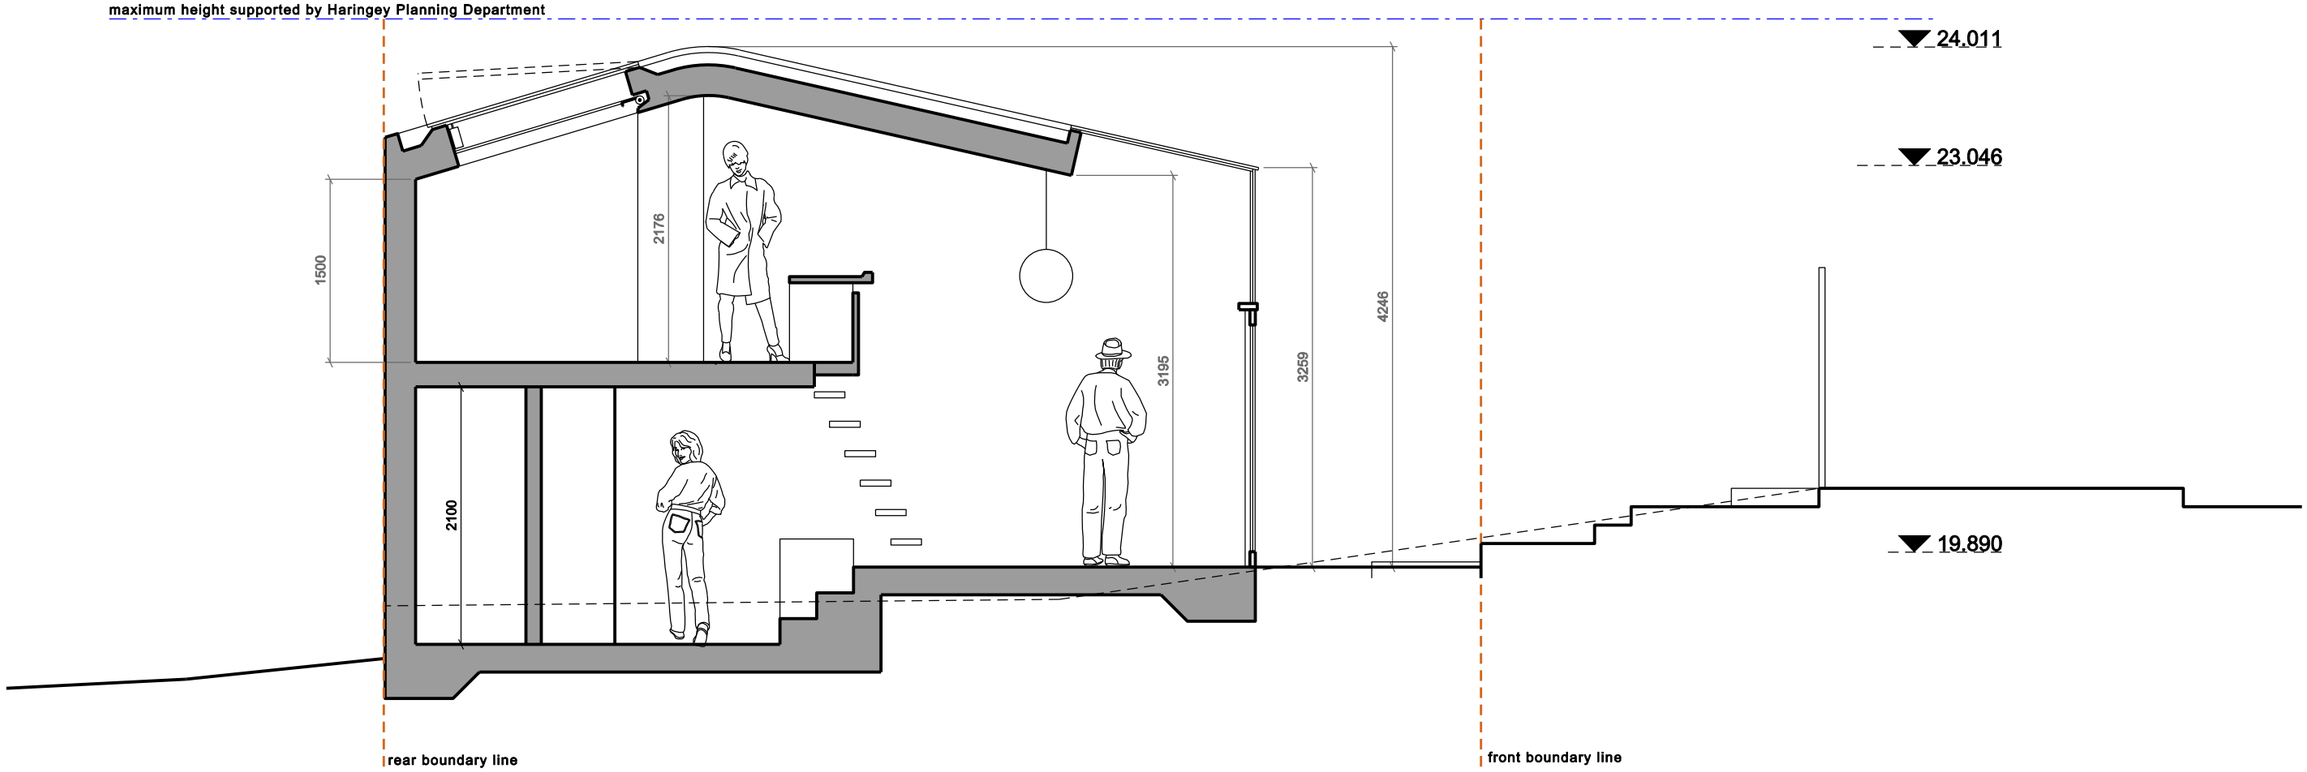

SECTION BB

0 1 2 3 4 5
Meters

B	amended heights	06-07-15
A	revised scheme	03-07-15

REVISIONS

SCALE	DATE	DRAWN	CHECKED
1:50	05-05-14	LZ	

PROJECT
CHR-POD

DRAWING
PROPOSED SECTION BB

Phoenix Yard, 65 Kings Cross Road, London WC1X 9LW
+44 (0) 207 239 4920 info@zdarchitects.com

ZUBER DOBSON ARCHITECTS

DRAWING No. 14002-B-06
REV B