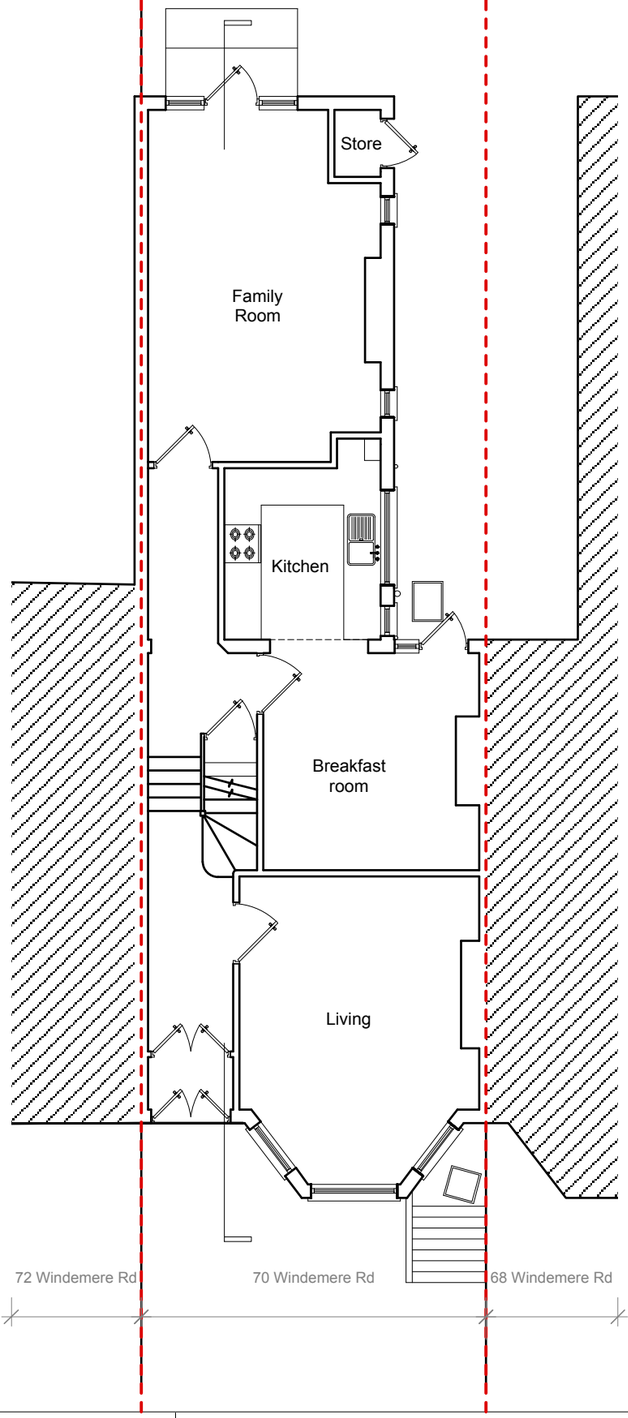

EXISTING

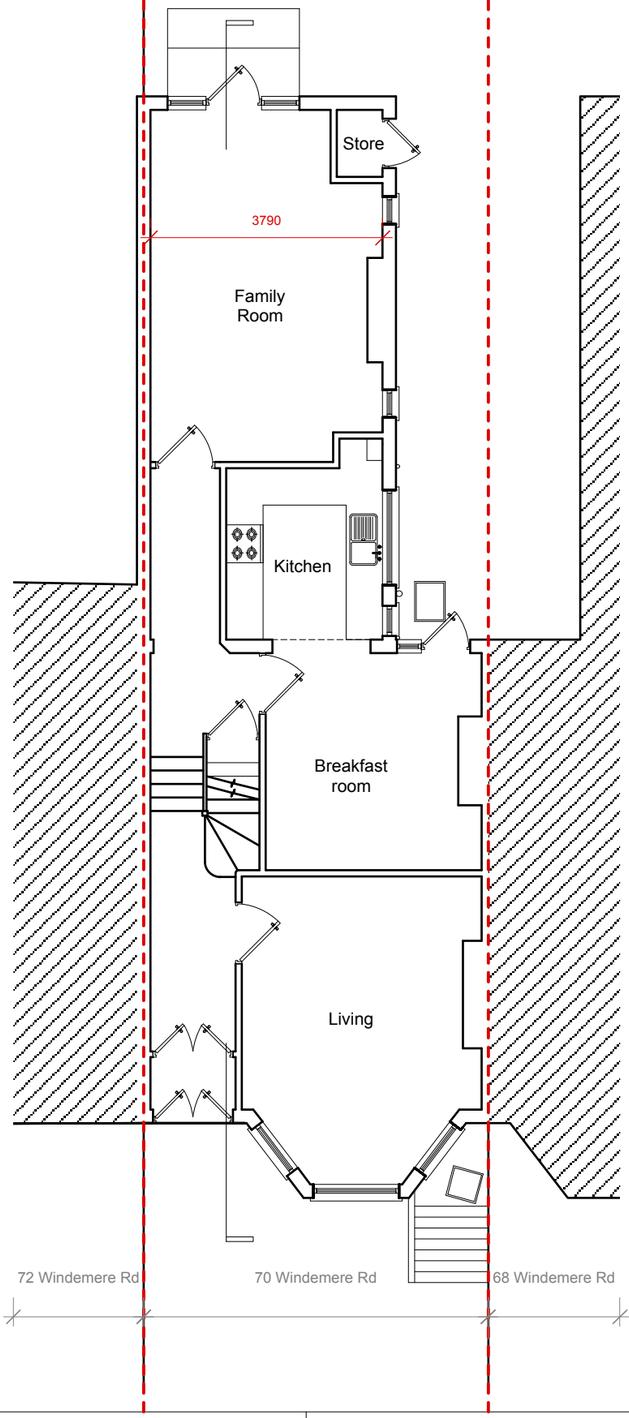

PROPOSED

revisions

north

0 500 1000 mm

To be read in conjunction with all relevant information

project	70 Windemere Road, London, N10 2RG
for	Barryfield Investments Ltd.
title	Ground Floor Plans Exising/Proposed
status	Planning

scale	size	drawing number	rev.
1:100	A3	14040-03-511	A

andrew mulroy architects ltd

Studio 8, Deane House Studios,
27 Greenwood Place, London, NW5 1LB

telephone 020 7267 5123
e-mail mail@mulroy.info
web www.mulroy.info