THIS DRAWING IS THE PROPERTY OF URBANINSIGHTS AND IS COPYRIGHT. THIS DRAWING IN PART OR FULL SHOULD NOT BE USED FOR ANY OTHER PURPOSE WITHOUT THE PRIOR WRITTEN CONSENT OF URBANINSIGHTS.

THIS DRAWING IS NOT FOR CONSTRUCTION, ONLY FOR PLANNING AND BUILDING REGULATIONS PURPOSES. ALL CONTRACTORS ARE REMINDED THAT ALL MEASUREMENTS SHOULD BE CHECKED ON SITE, PRIOR TO ORDERING MATERIALS

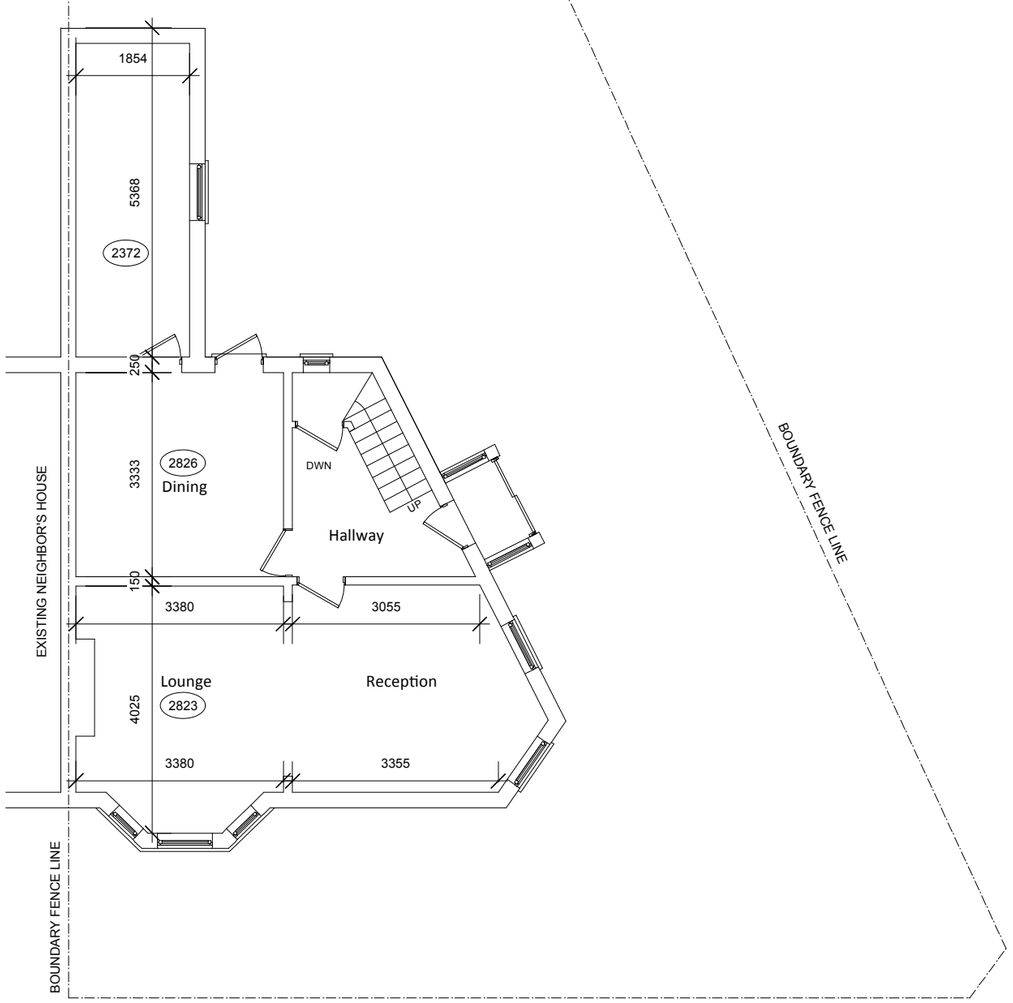

Existing Ground Floor
Scale: 1:100

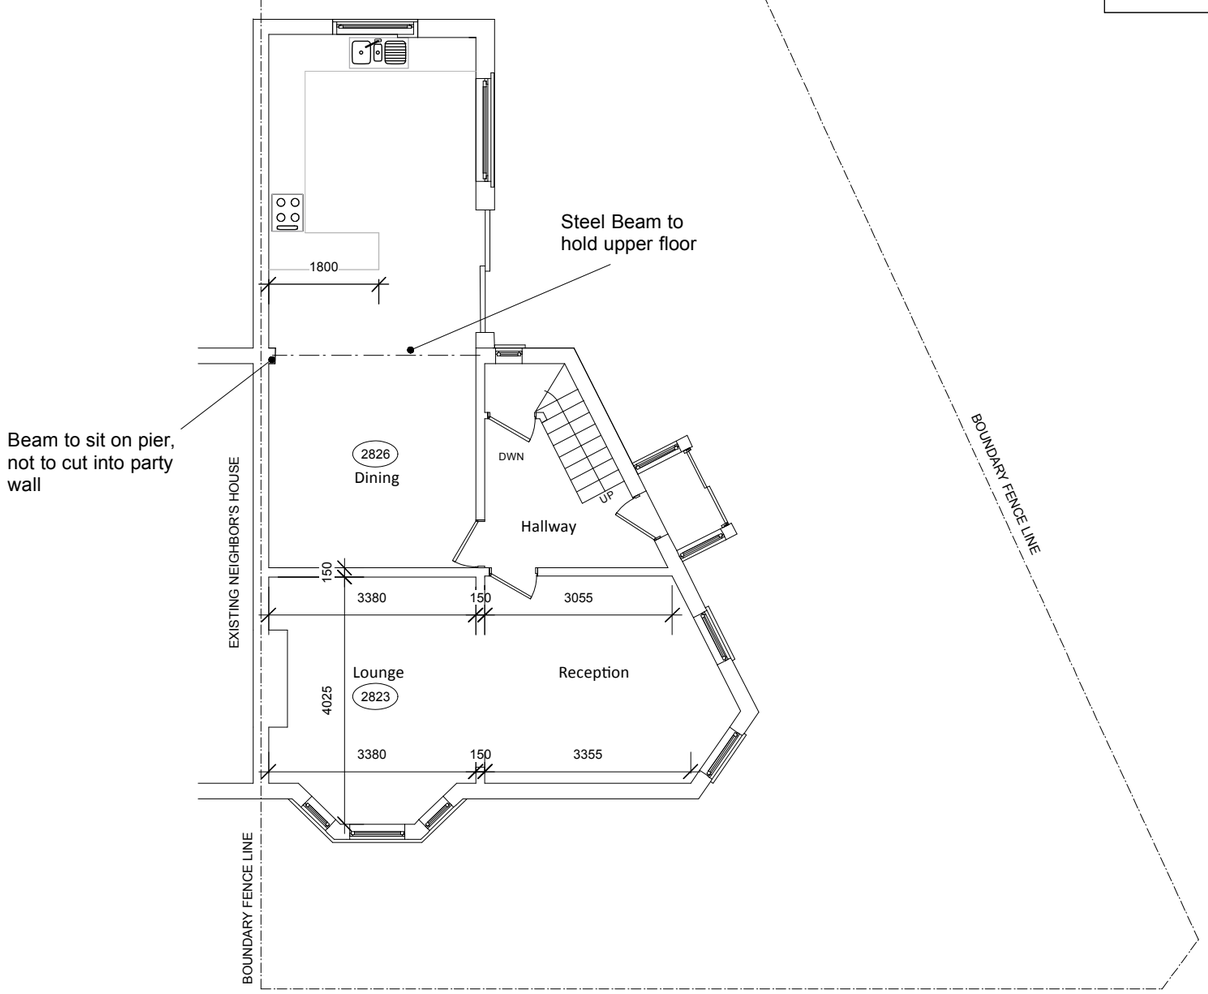

Proposed Ground Floor
Scale: 1:100

URBANINSIGHTS
PLANNING I CONSULTANCY I BUILDING REGULATIONS

W www.urbaninsights.co.uk
T 07766732787
W www.urbaninsights.co.uk
T 07766732787
E robert@urbaninsights.co.uk

SCALE
1 2 3 4 5

Show Name: 30 Crescent Road		
Reference: C/R/004	Drawn By: RM	Date: 09/09/2015
CAD File Name:		