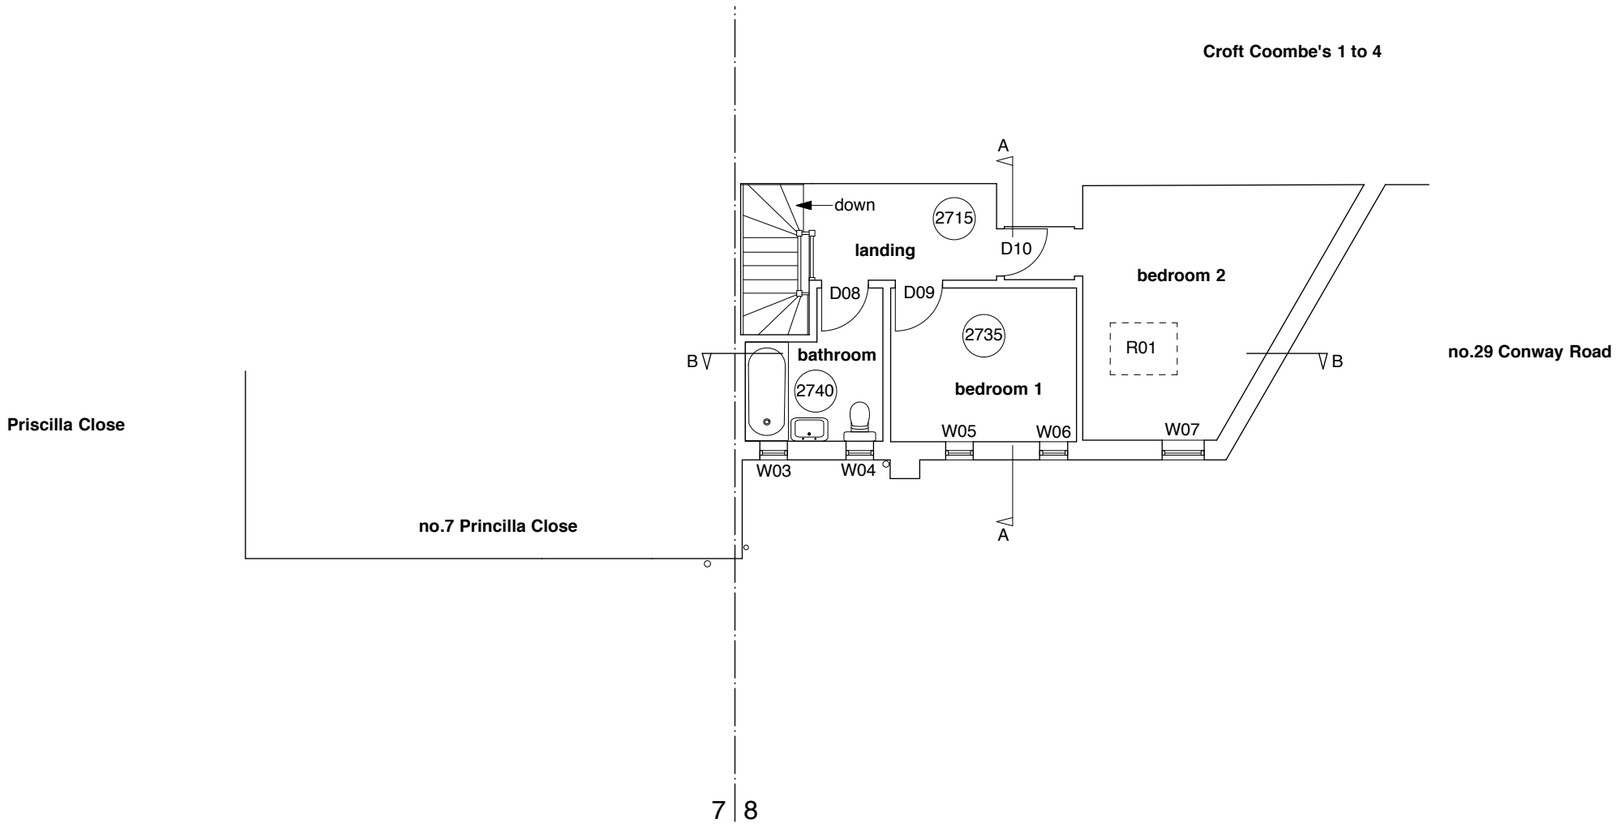



N

**FIRST FLOOR PLAN**
Scale 1:100
0 1 2 3 M

**KEY**

D01 - Door Number
W01 - Window Number
R01 - Rooflight Number
(2695) - Ceiling Height

**GLA Architecture and Design**
Southgate Office Village, Block E, First Floor,
286A Chase Road, London, N14 6HF
T 020 8886 5100 F 020 8886 0669 E g@glaad.co.uk

Client
MR. JACOVOS CHIMONAS

Main Contractor

Project
SINGLE STOREY FRONT EXTENSION TO NO. 8 PRISCILLA CLOSE, CONWAY ROAD, LONDON N15 3BF

Drawing Title
EXISTING FIRST FLOOR PLAN

| Scale | Date | Drawn By |
|---|---|---|
| 1:100@A3 | October 2015 | DK |
| Project No. 1558 | Drawing No. 03 | Rev. A- |

DO NOT SCALE THIS DRAWING.
ALL DIMENSIONS TO BE CHECKED ON SITE

© Copyright

**DRAWING STATUS**

**A** SCHEME - Outline/Scheme drawings for proposals, budgets, etc.

**B** DESIGN DEVELOPMENT - Evolving final design drawings for approvals, tenders, billing etc.

**C** CONSTRUCTION - Fully developed drawings issued under instruction for construction.

ONLY STATUS '**C**' DRAWINGS TO BE USED FOR CONSTRUCTION PURPOSES