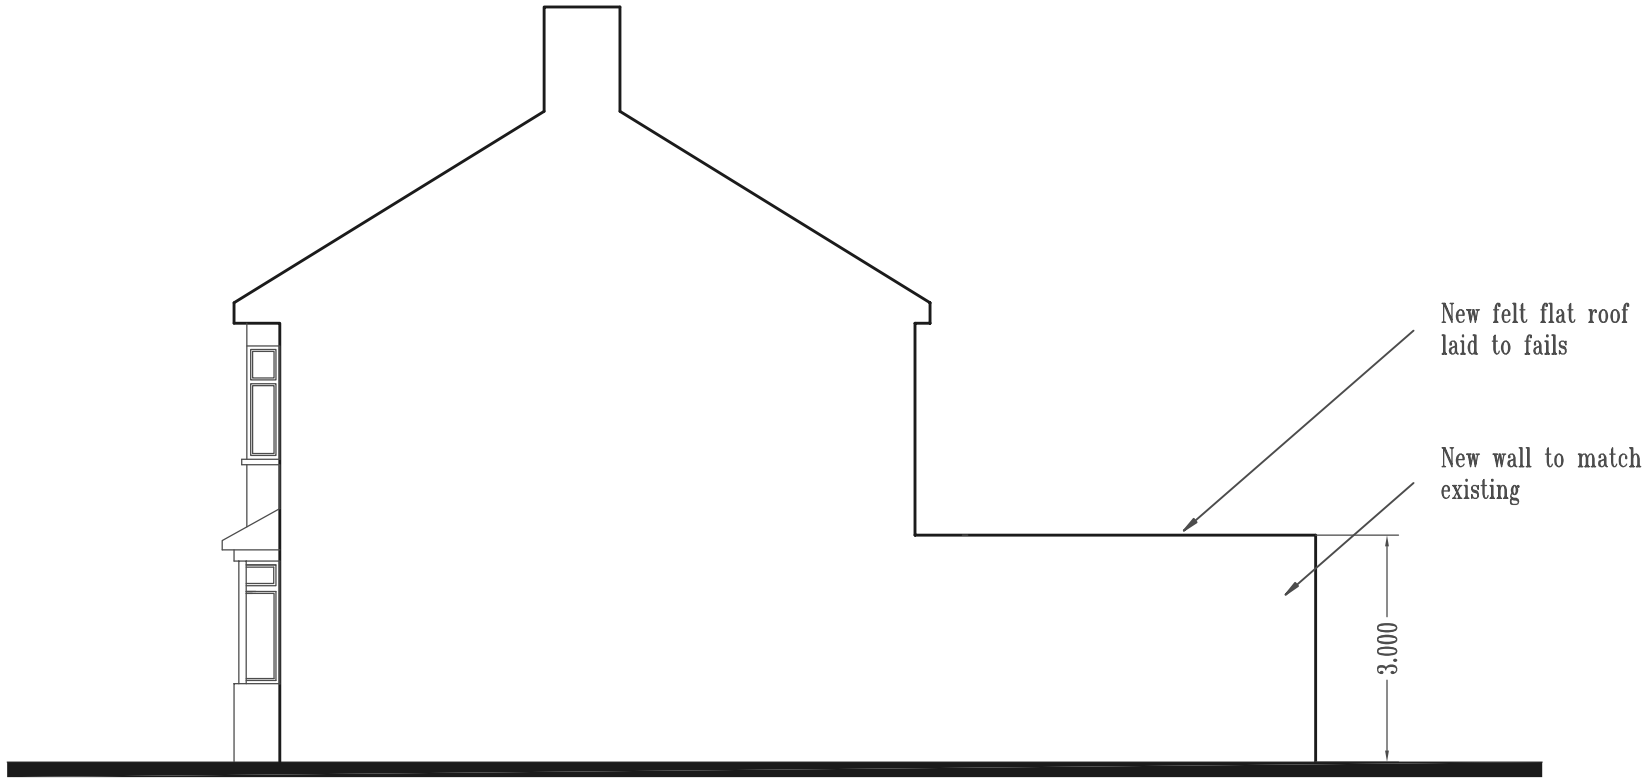

Proposed Right Side Elevation

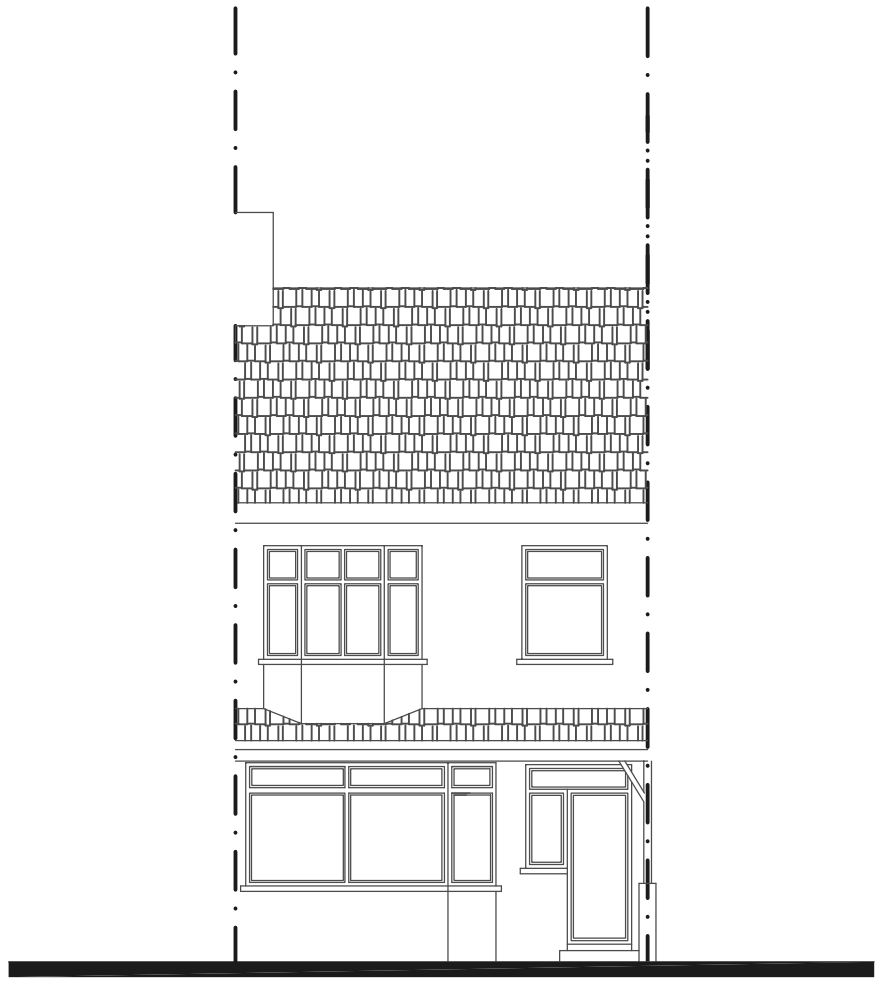

Proposed Front Elevation

Scale 0 1m 5m 10m

LDP
Leads Design Partnership
Chartered Architects, Engineers and Surveyors
Planning Supervisors and Construction Project Managers
86 Chestnut Road Enfield EN3 6SY Tel: 01992 787 937

Client;
Mr Shing K Man

Site:
28 Buller Road
London N17 9BH

Drawning;
Proposed Front and Side Elevations

Date	Pr/Drawing Number	Scale
Octoner 2015	LDP/343/06/A	1:100 @ A3

The copyright ot this drawing is vested in the Architect and must not be copied or reproduced without his written consent. Figured demensions only are to be taken from this drawing. All Contractors must visit the site and be responsible for taking and checking all demensions relative to this work. Do not scale off this drawing. IF IN DOUBT ASK.

06