HOMES DESIGN
40 WISE LANE-MILL HILL
LONDON NW7 2RE
info@abclimited.org.uk
www.abclimited.org.uk

project: 31 ARGYLE ROAD - LONDON N17 0BE.

drawing no: ABC17/7002 | rev: | scale: 1:100 @ A3

title: PROPOSED ANNEX PLANS & ELEVATIONS | contract no.: ABC17 | date: 11/2015

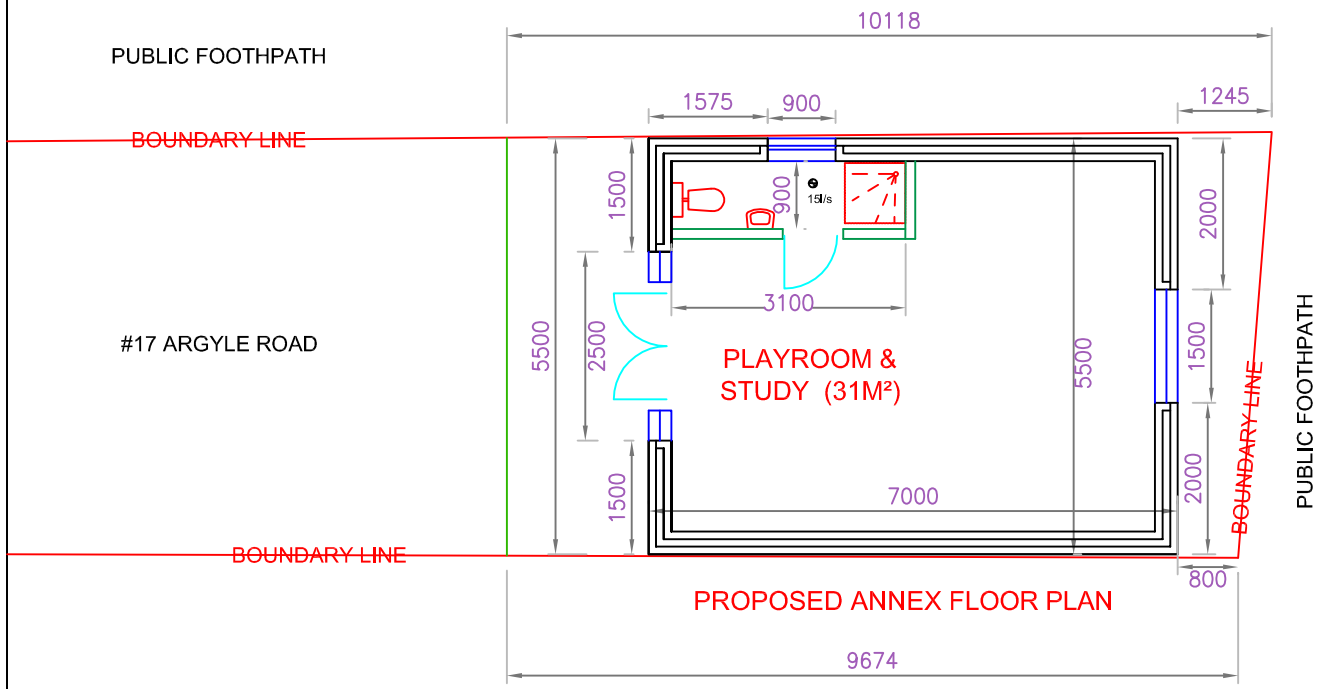

PROPOSED ANNEX FLOOR PLAN

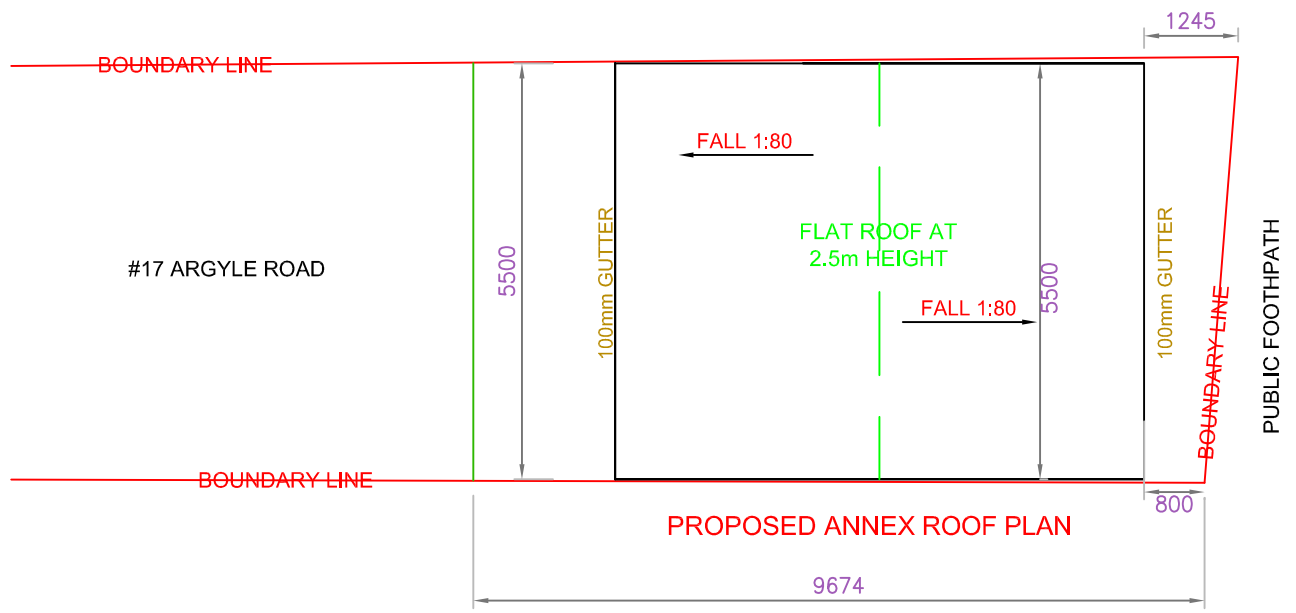

PROPOSED ANNEX ROOF PLAN

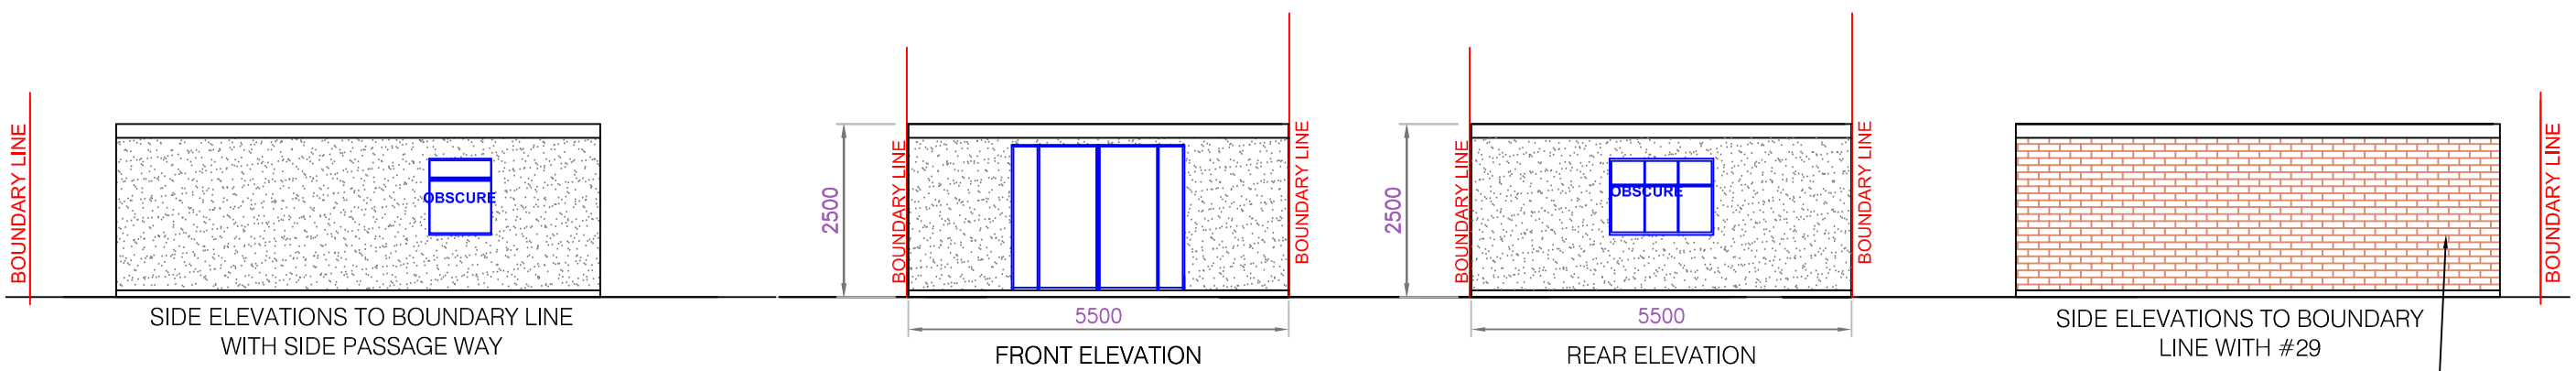

RENDER & PAINTED FINISH TO ALL ELEVATIONS WHERE ACCESSIBLE

