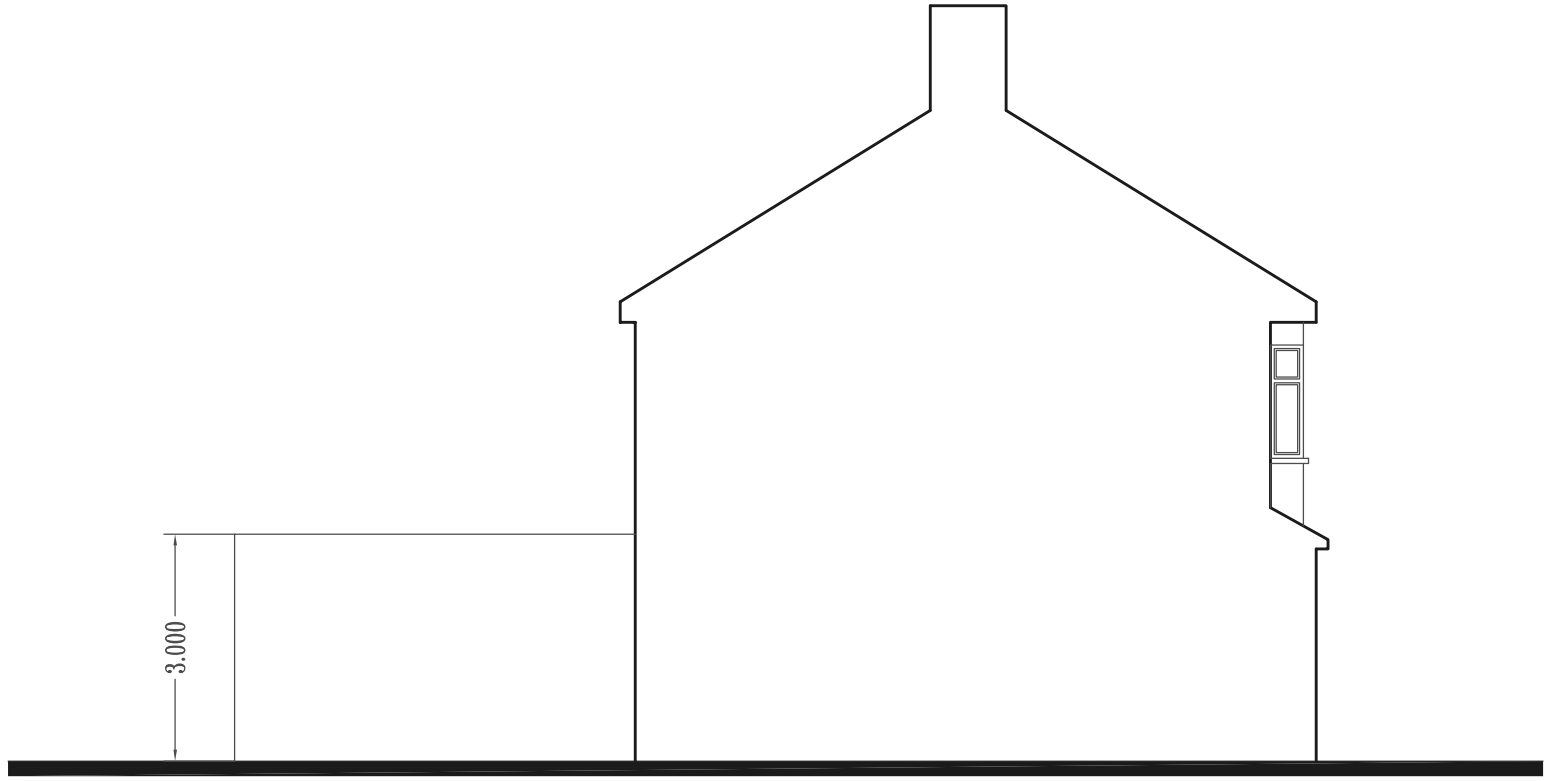

Proposed Left Side Elevation

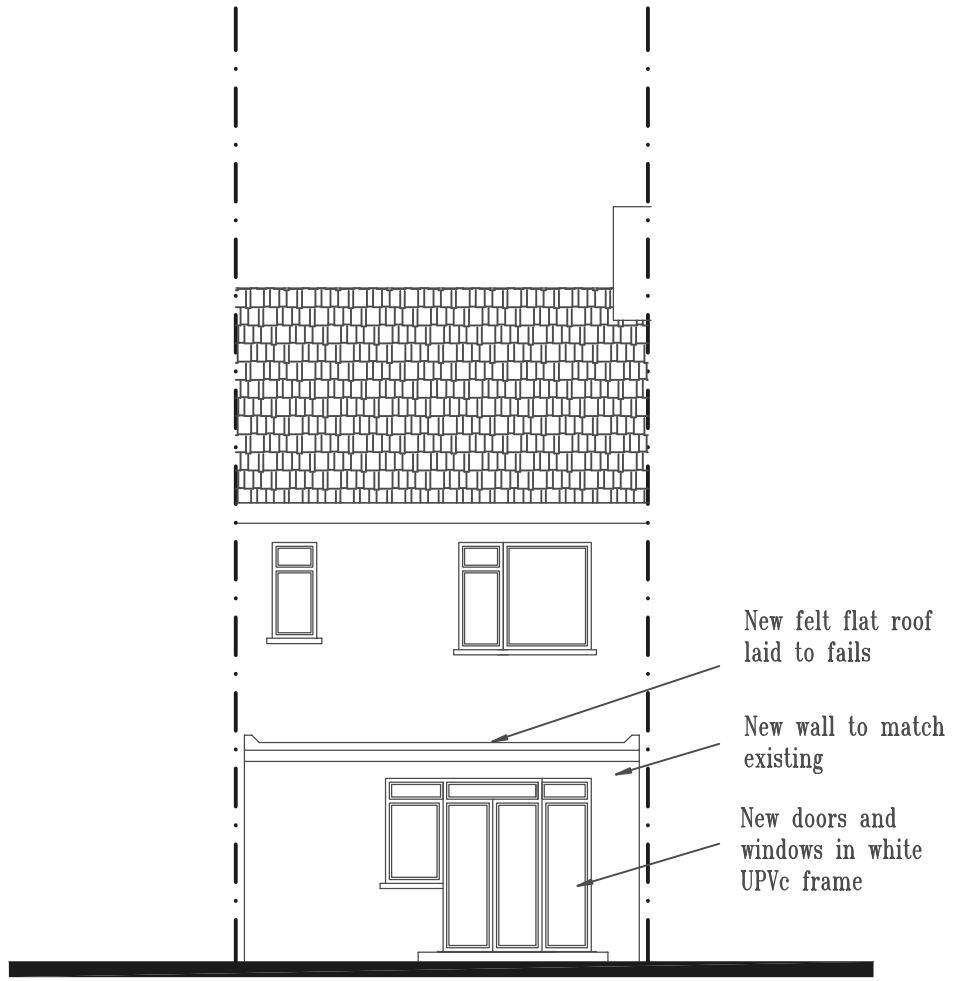

Proposed Rear Elevation

Scale 0 1m 5m 10m

LDP

Leads Design Partnership

Chartered Architects, Engineers and Surveyors
Planning Supervisors and Construction Project Managers
86 Chestnut Road Enfield EN3 6SY Tel: 01992 787 937

Mr Shing K Man

28 Buller Road
London N17 9BH

Drawning;

Proposed Rear and Side Elevations

Date	Pr/Drawing Number	Scale
Octoner 2015	LDP/343/07/A	1:100 @ A3

The copyright ot this drawing is vested in the Architect and must not be copied or reproduced without his written consent. Figured demensions only are to be taken from this drawing. All Contractors must visit the site and be responsible for taking and checking all demensions relative to this work. Do not scale off this drawing. IF IN DOUBT ASK.

07