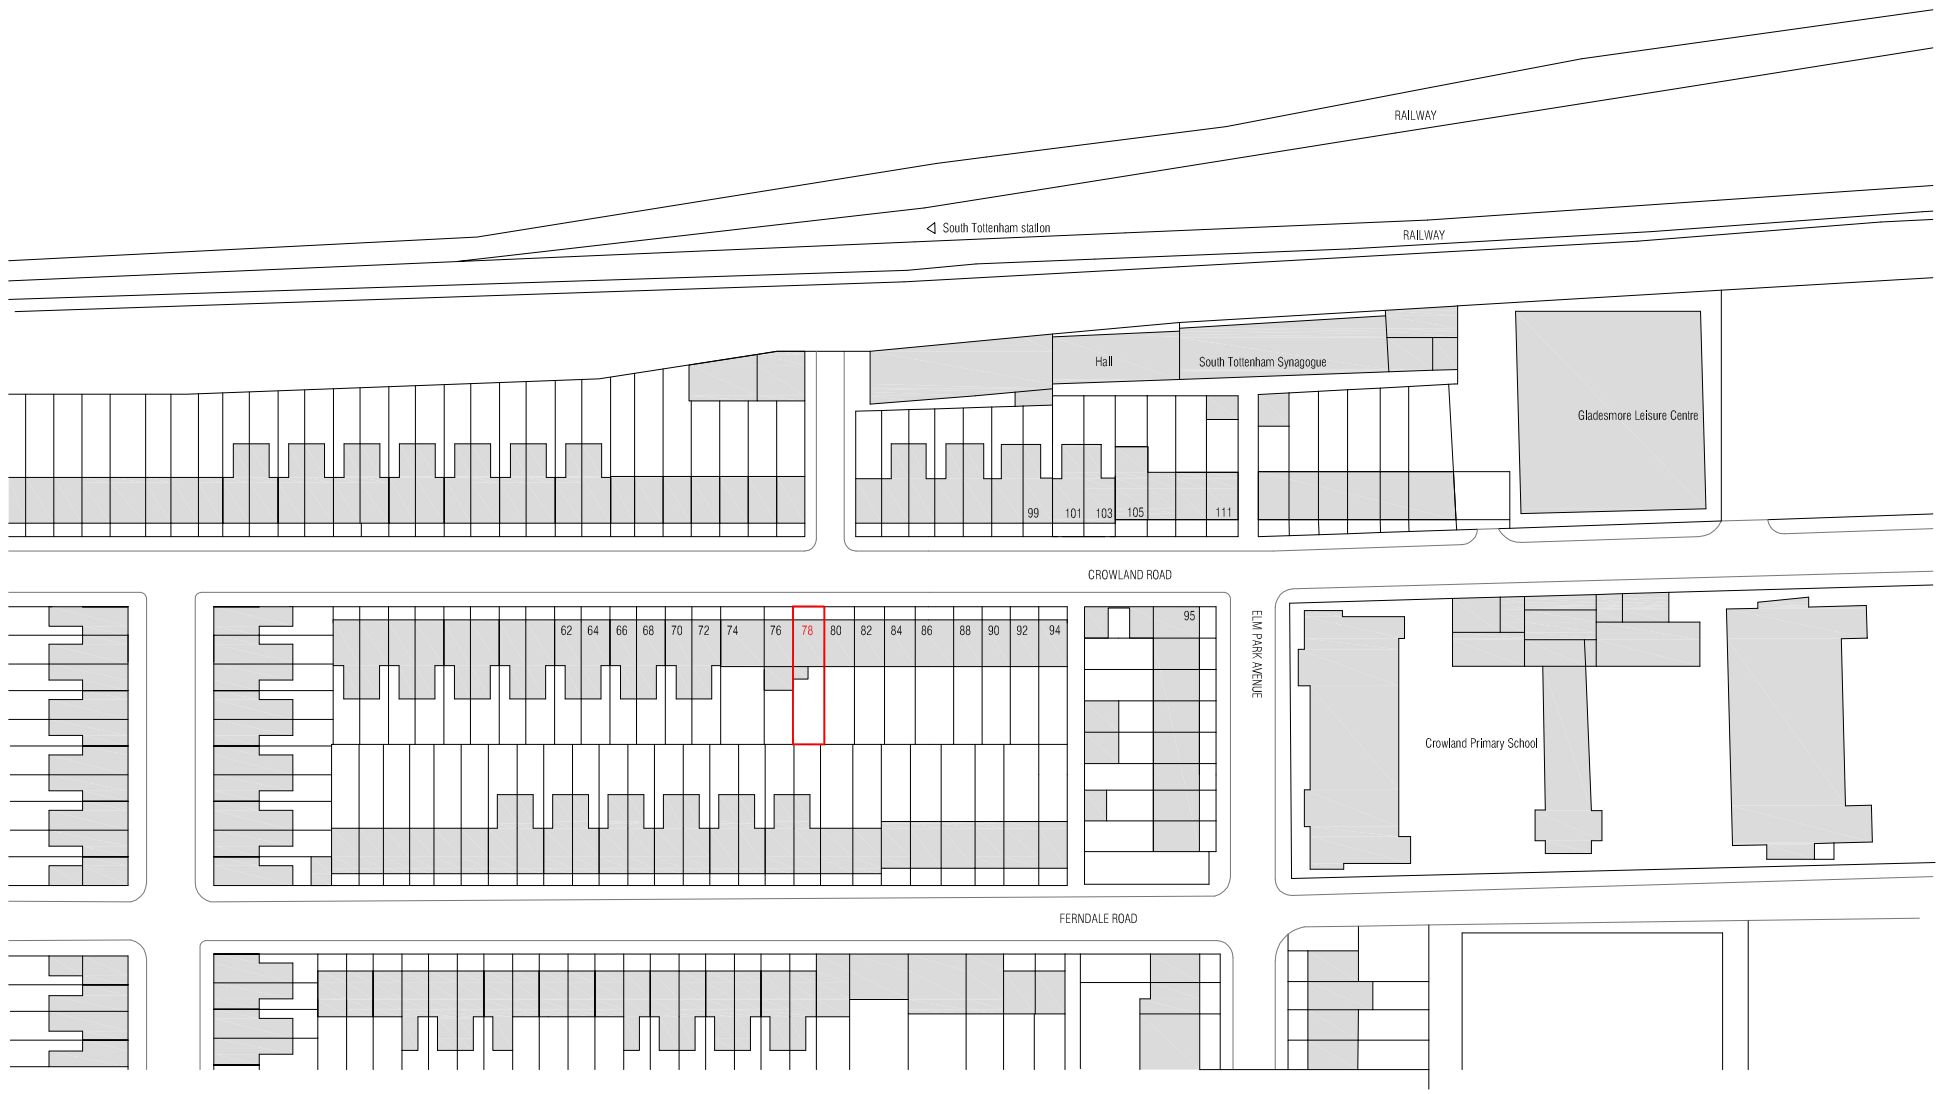


site boundary

0 10 20 50 100m

1:1250 scale

N

revisions:

notes:

© copyright Studio Verve Architects Ltd

Do not scale off this drawing. All dimensions in millimeters unless otherwise shown.
Levels are approximate.
All dimensions to be verified on site prior to construction.

studio verve architects
Enver House
2-4 Tottenham Rd
London N1 4BZ
+44 (0)20 7254 2852
info@studioverve.co.uk
www.studioverve.co.uk

78 CROWLAND ROAD,LONDON,N15 6UU
LOCATION PLAN
AS EXISTING

proj no:	status:	drwg no:	revision:
217	P	0-01	-
scale:		issue date:	rev date:
1:1250 @ A3		06.11.15	-