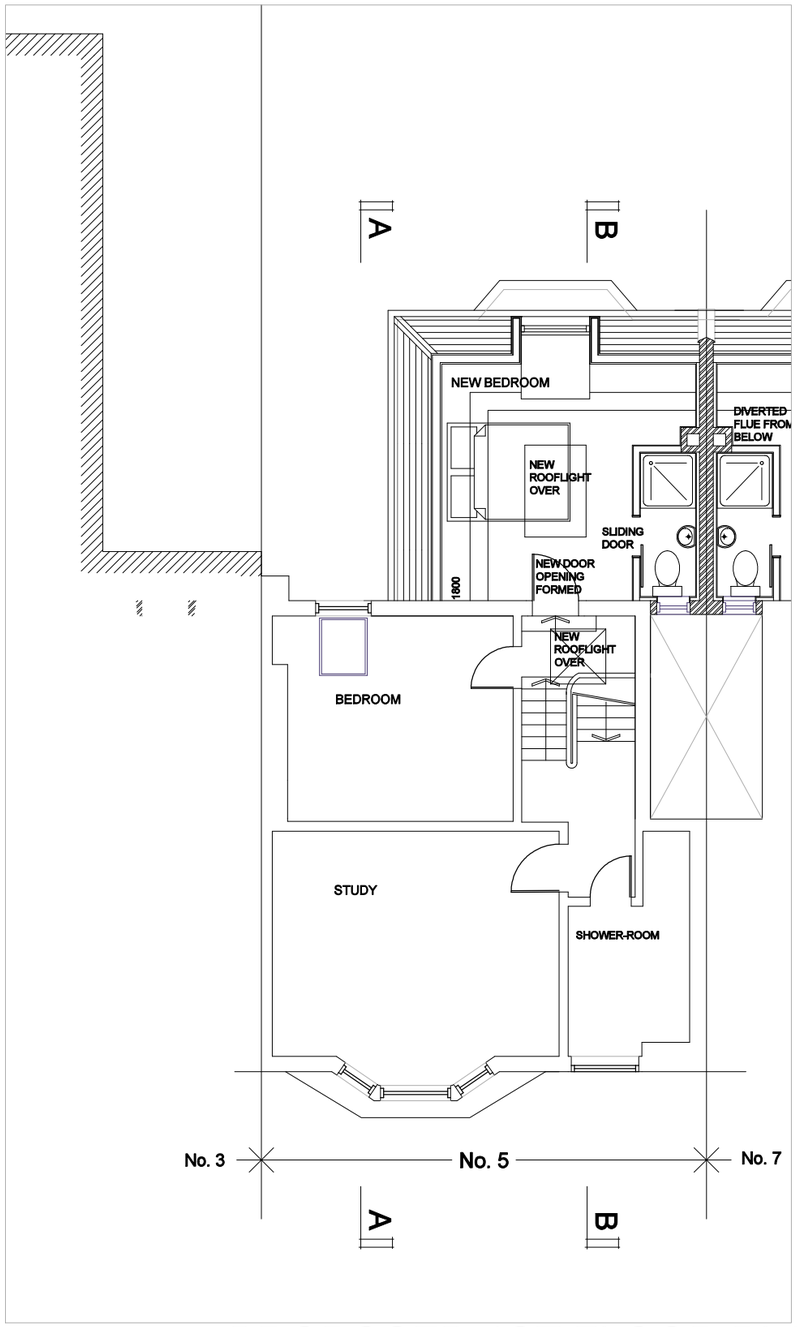

PROPOSED 1ST FLOOR PLAN AND NEW 2ND FLOOR REAR

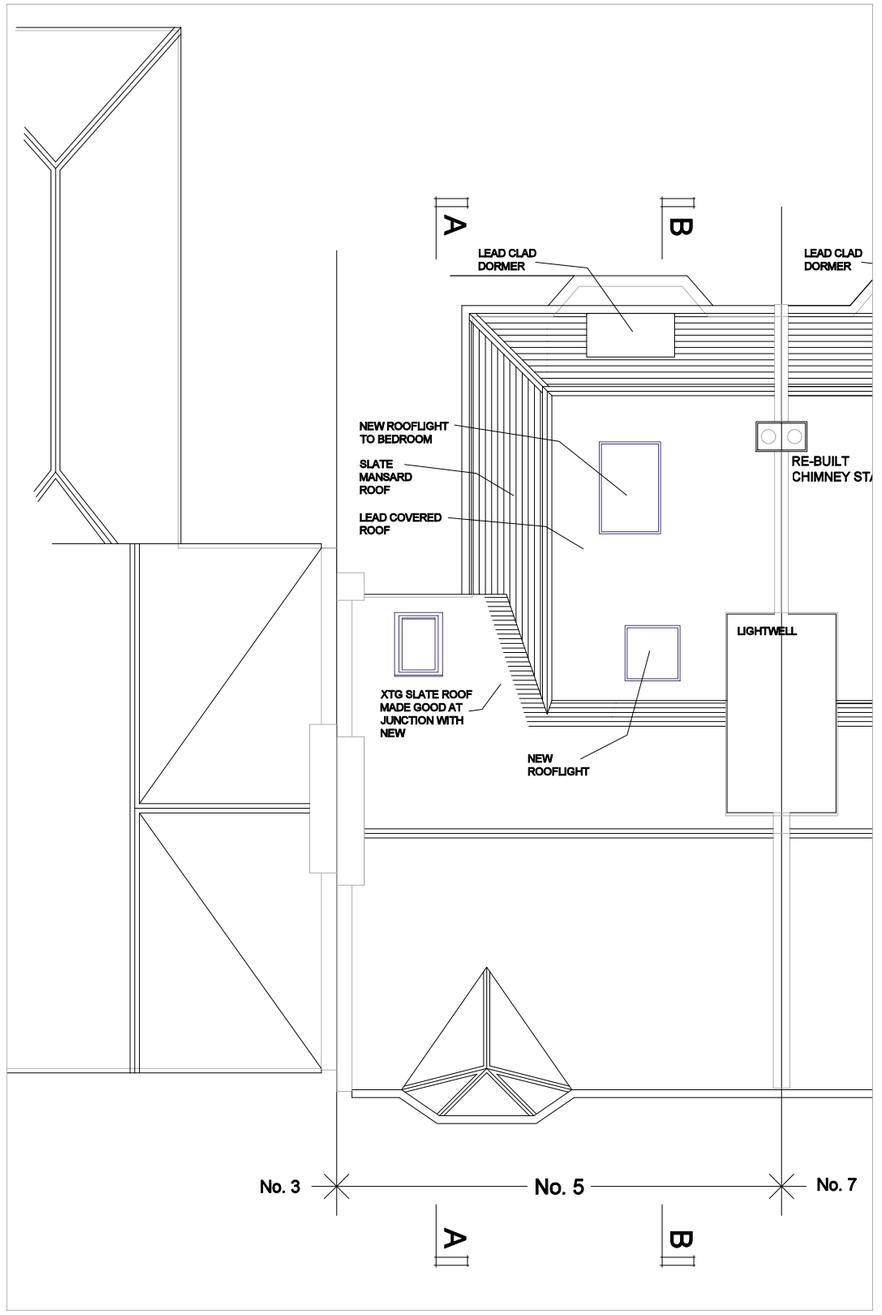

PROPOSED ROOF PLAN

A3 SHEET

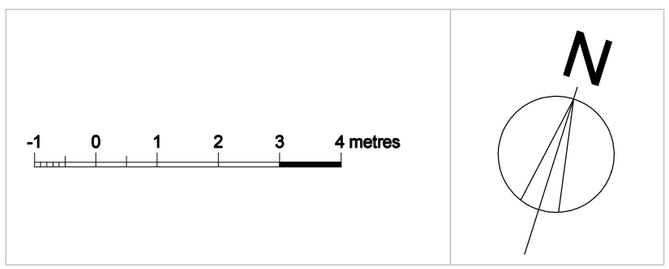

LOREN DESIGN Ltd.
ARCHITECTS
THE HALL, 8 MUSWELL HILL, LONDON N10 3TD
Tel: 0207 729 4878 Fax: 0207 657 3545

CLIENT: HELEN HUNT

PROJECT: 5-7 MUSWELL ROAD N10 2BJ

TITLE: PROPOSED 1ST FLOOR PLAN AND ROOF NO. 5 MUSWELL ROAD

Rev.	Date		By

DRAWN: RAL	DATE: OCT 2015
CHECKED: -	SCALE: 1:100 AT A3
SHEET OF: -	STATUS: PLANNING
PROJECT NO: 1473	DRAWING NO. PL 510 / REV. -

COPYRIGHT LDLtd