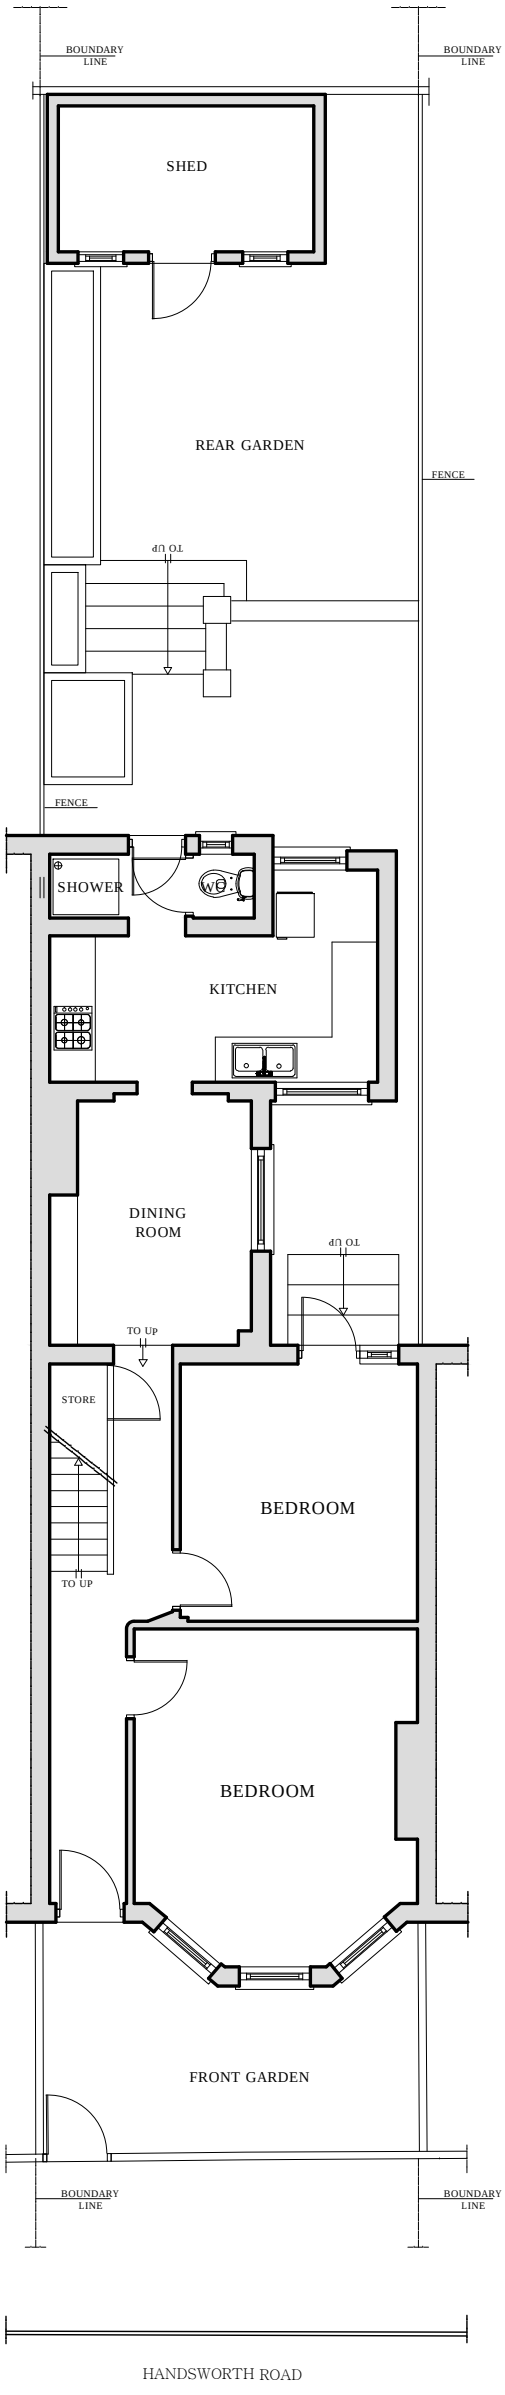

EXISTING GROUND FLOOR PLAN

SCALE: 1/100

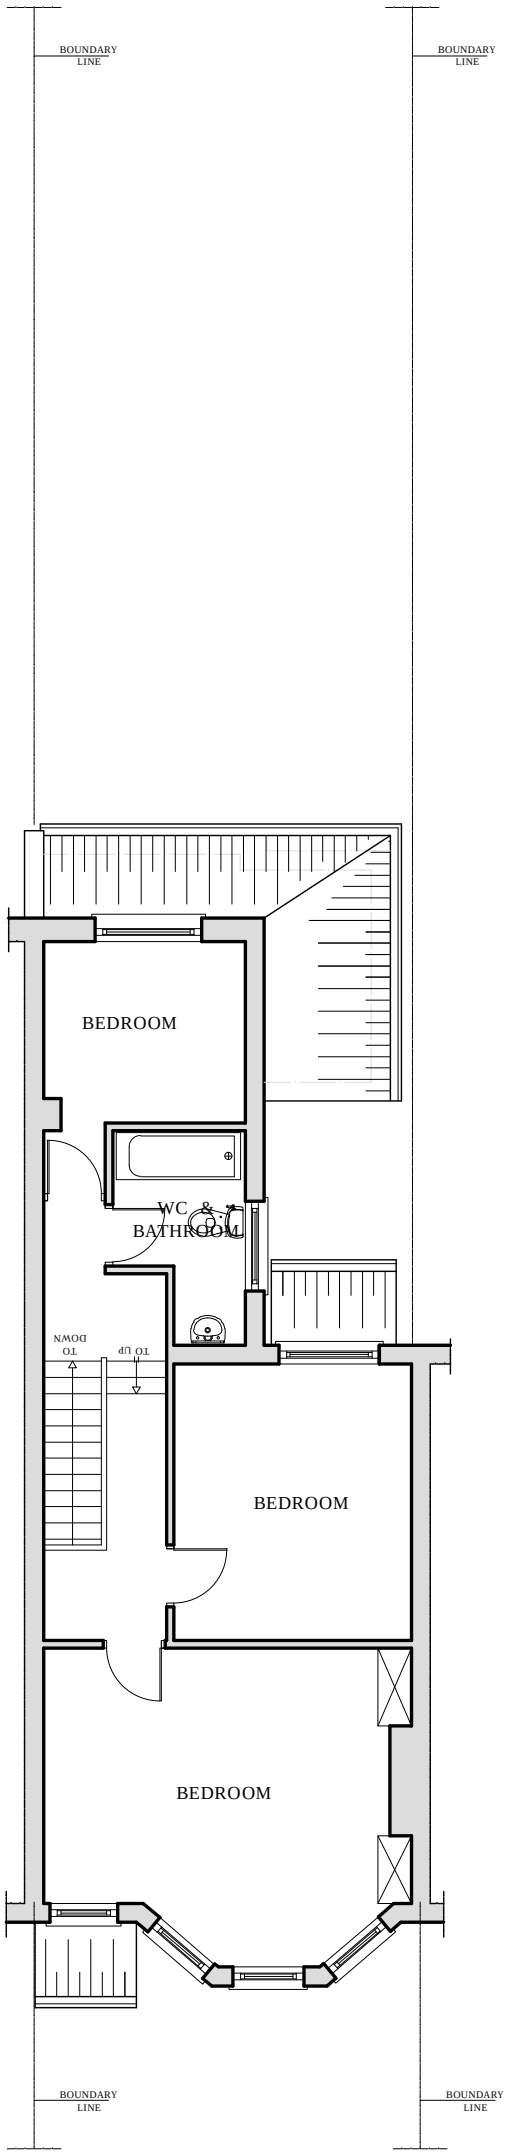

EXISTING FIRST FLOOR PLAN

SCALE: 1/100

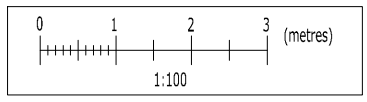

EXISTING GROUND FLOOR AREA: 59.34 m²
EXISTING FIRST FLOOR AREA: 51.56 m²
EXISTING TOTAL FLOOR AREA: 110.90 m²

THE CONTENTS OF THIS PLAN INCLUDING THE PRINTED NOTES ARE COPYRIGHT AND REPRODUCTION IN WHOLE OR PART IS NOT PERMITTED WITHOUT PRIOR CONSENT OF SAYAR DESIGN IN WRITING

12 HANDSWORTH ROAD
LONDON N17 6DE

EXISTING
- GROUND FLOOR PLAN
- FIRST FLOOR PLAN

SCALE: 1/100 @ A3 | REF. NO : 027.15/01

DATE: NOV. 15 | DRG BY: S. AY -SAYAR DESIGN

SAYAR DESIGN
Tel.: 078 8787 1149 / 079 0425 2588
12 HANSWORTH ROAD.
LONDON N17 6DE
www.sayar.co.uk - mimarsinan_ay@hotmail.com