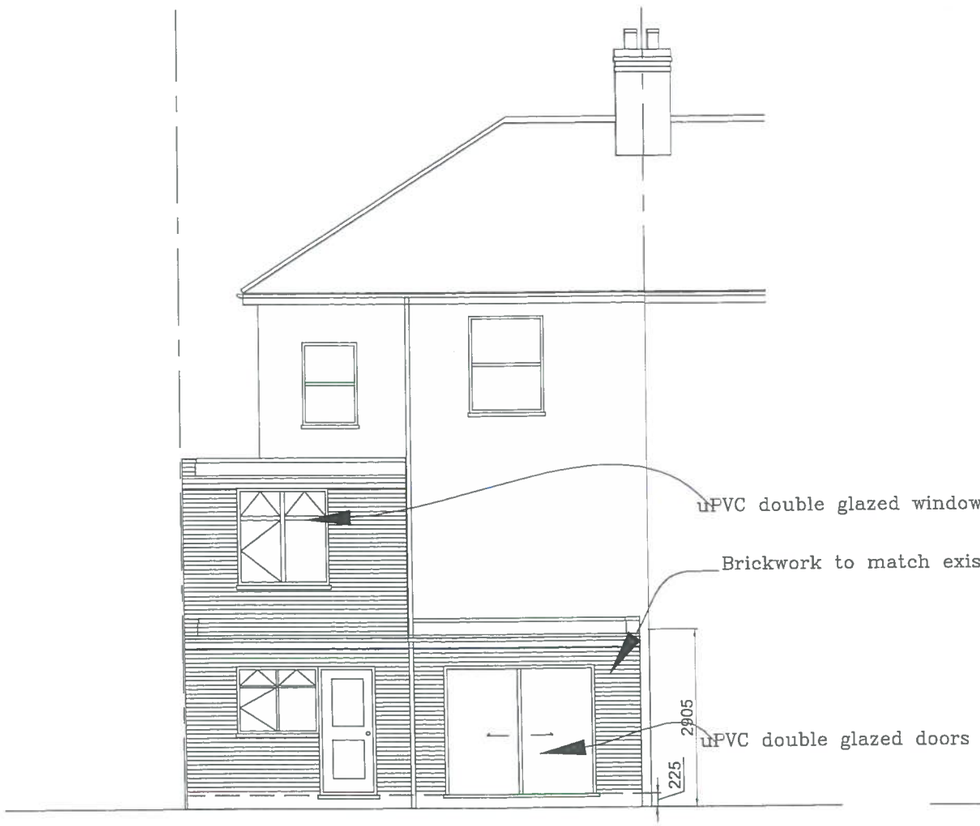

Proposed Rear Elevation 1:100

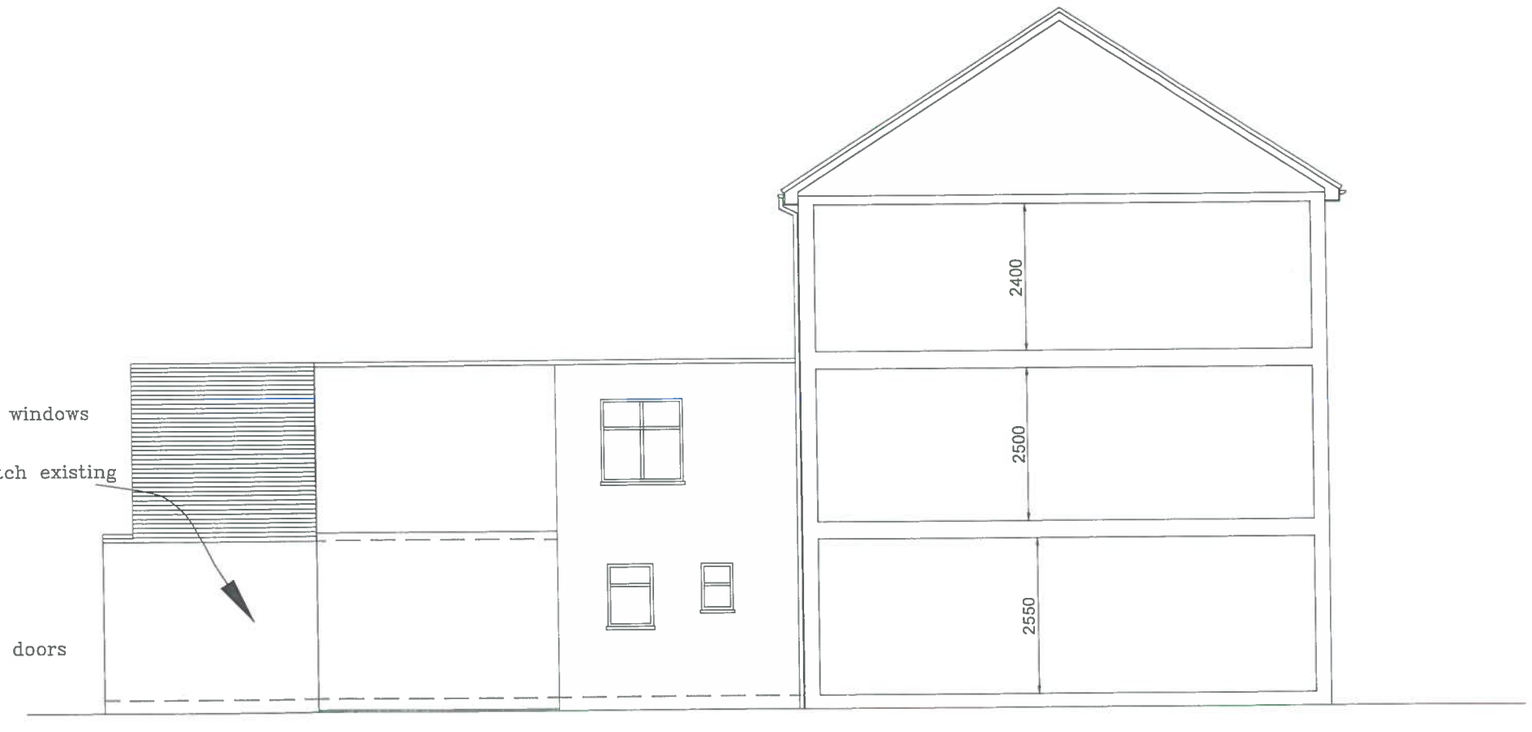

Proposed Side Elevation 1:100

0 1 2 3 4 5 6 7 8 9 10m

Rev.	Description	Date

Client: 66 Northumberland Park, London, N17 0TT

Scheme: Single storey Rear extension

Title: Proposed elevations

Scale: 1:100

Date: Aug. 2015

Drawn by: HS
Checked by:
Approved by:

Rev.

Drawing No. 752/NP/04 (R)

H Solaimani
5 Roland Gardens
London, SW7 3PE.

Tel: 020 7370 0376
Mobile: 07958 501134
Email: h768@btinternet.com