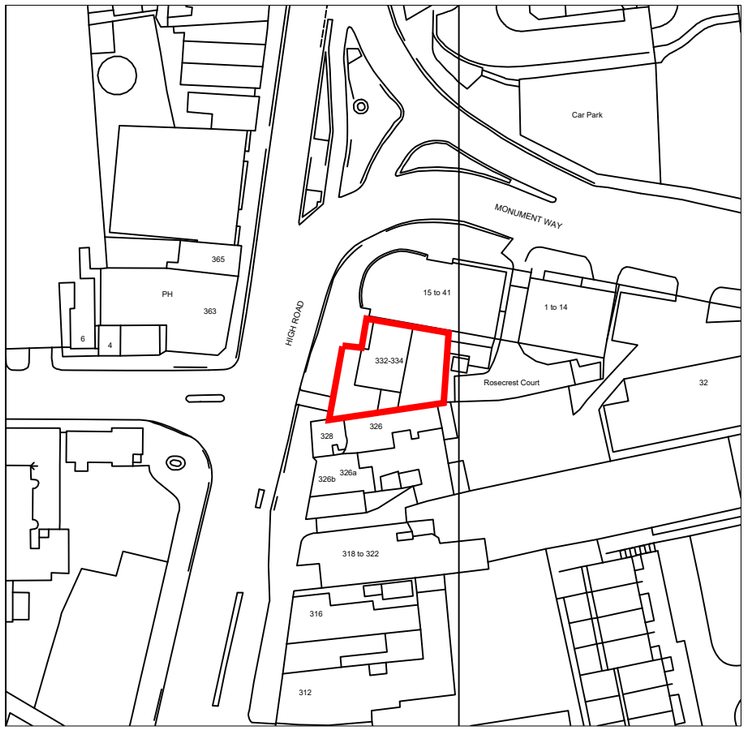

Site Location Plan
Scale 1:1250

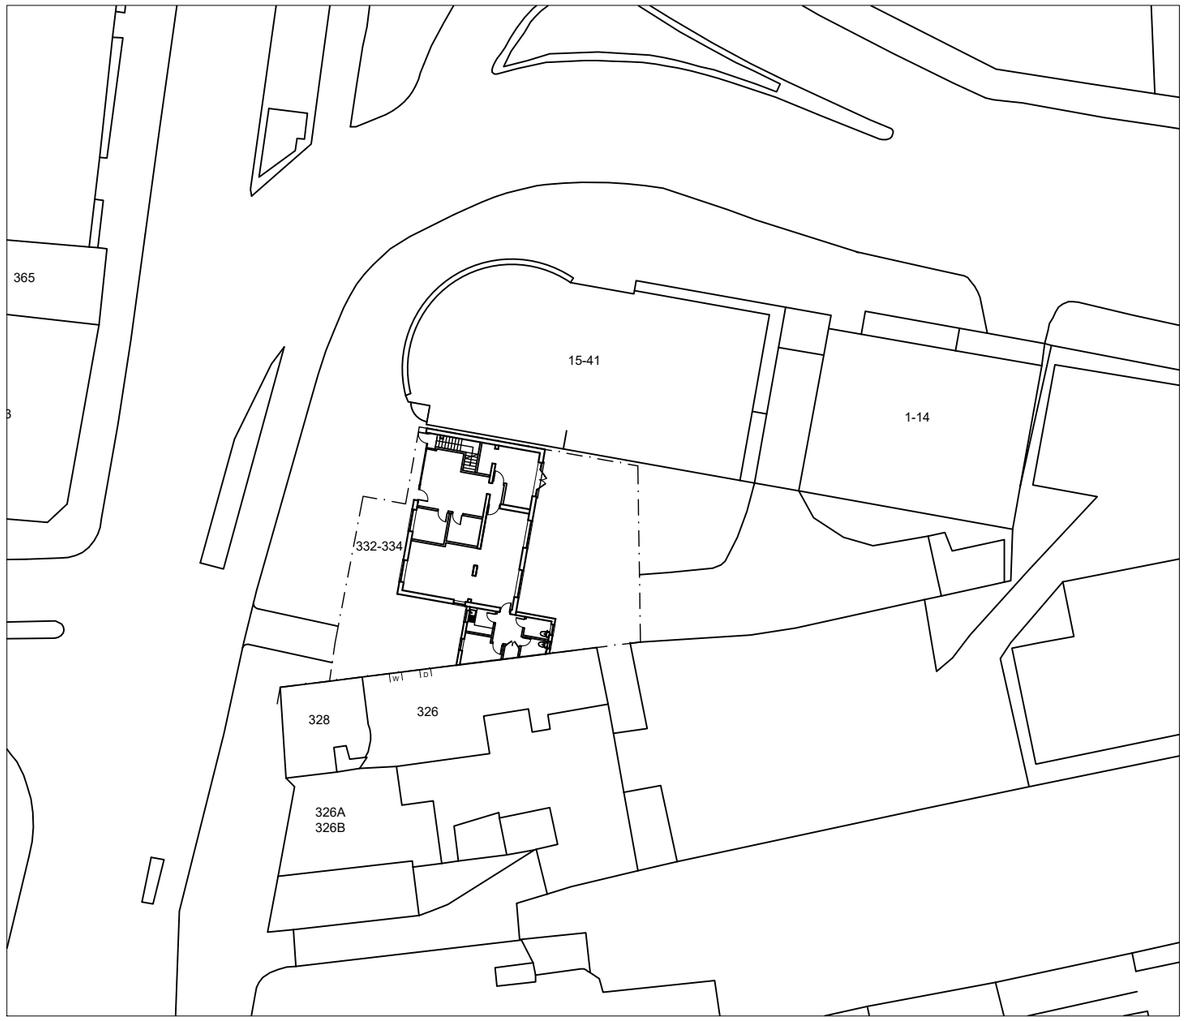

Site Plan
Scale 1:500

N

© CGA rchitects
221 East Barnet Road,
Barnet, Herts EN4 8QS
Tel: 020 8449 5100
Fax: 020 8449 5170

Client:
Mr R Fletcher

Site:
332-334 High Road
Tottenham
N15 4BN

Drawing Title:
Site Location Plan &
Site Plan as Existing

Scale:	1:1250, 1:500 @ A3
Date:	Oct. 2015
Drg. No. 826/11	Rev. #