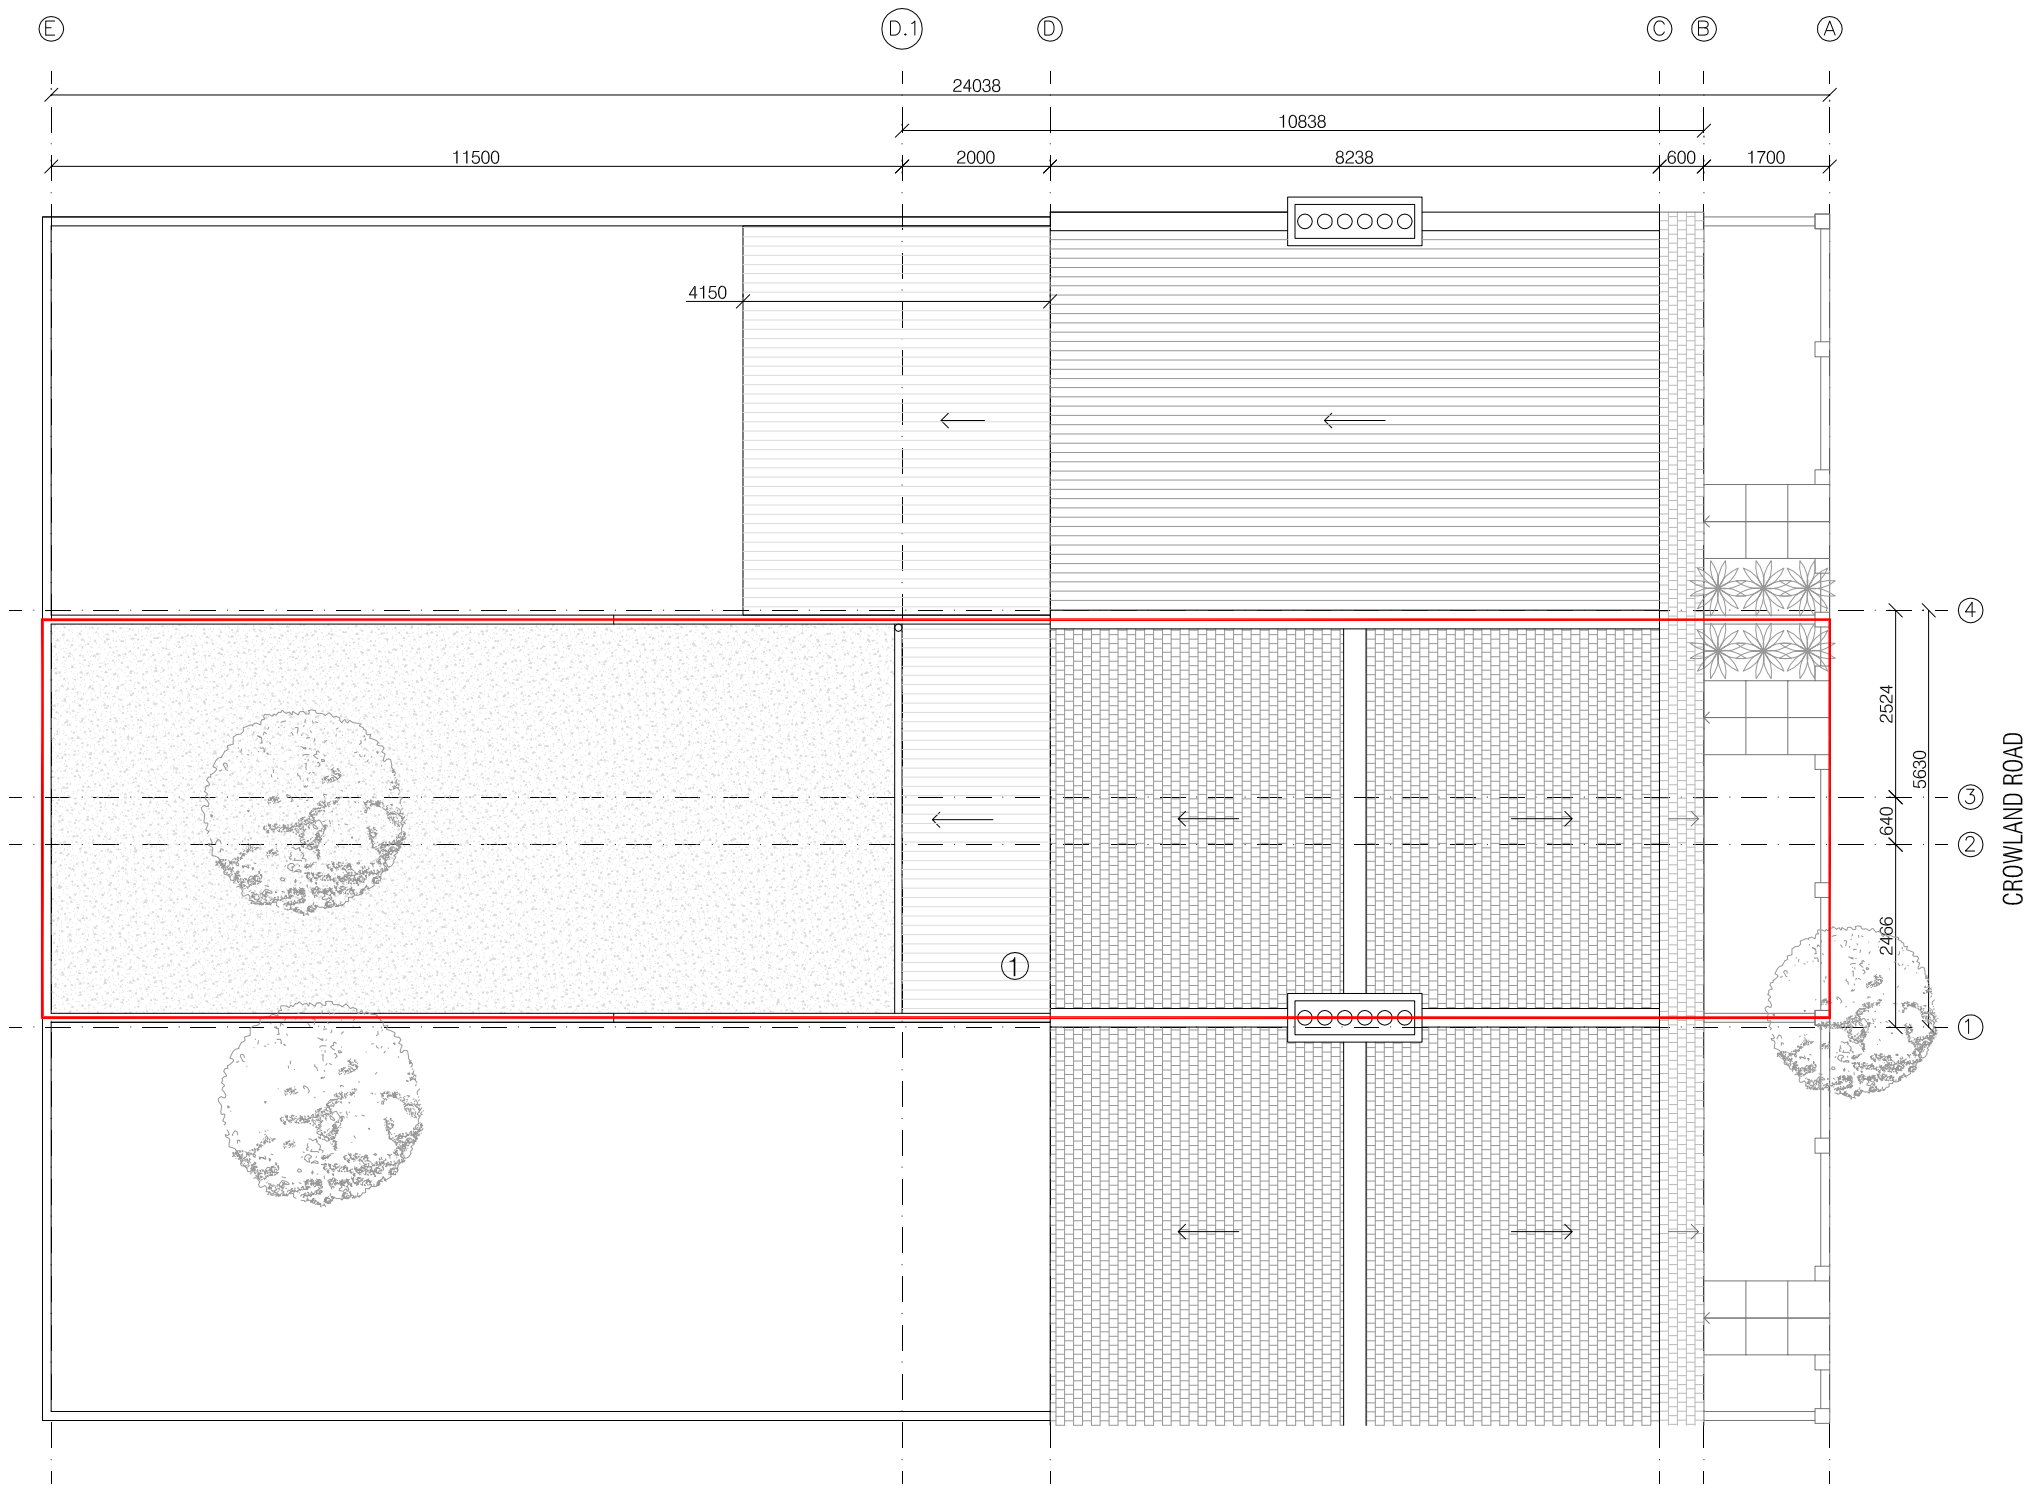


ROOF PLAN AS PROPOSED

2000

proposed ◁ ▷ existing house

site boundary

MATERIAL KEY

1) Single Ply membrane roof with gravel finish

0 1 2 3 4 5m

1:100 scale

N

revisions:

notes:

© copyright Studio Verve Architects Ltd

Do not scale off this drawing. All dimensions in millimeters unless otherwise shown.
Levels are approximate.
All dimensions to be verified on site prior to construction.

studio verve architects

Enver House
2-4 Tottenham Rd
London N1 4BZ
+44 (0)20 7254 2852
info@studioverve.co.uk
www.studioverve.co.uk

78 CROWLAND ROAD,LONDON,N15 6UU
ROOF PLAN AS PROPOSED

proj no:	status:	drwg no:	revision:
217	P	8-05	-
scale:		Issue date:	rev date:
1:100 @ A3		06.11.15	-