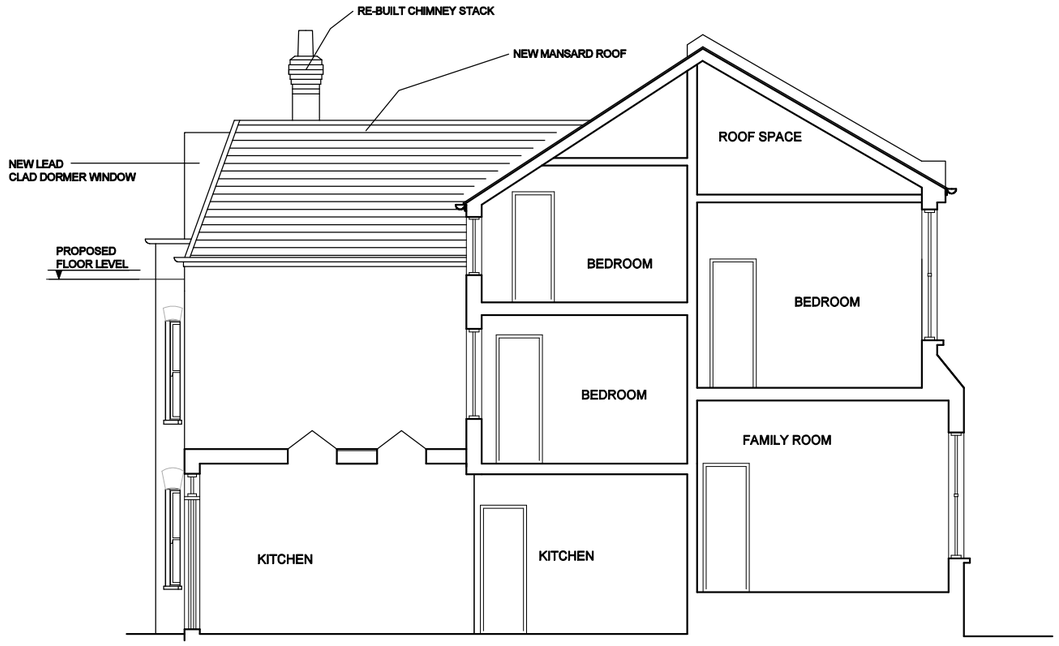

PART SECTIONAL ELEVATION A-A

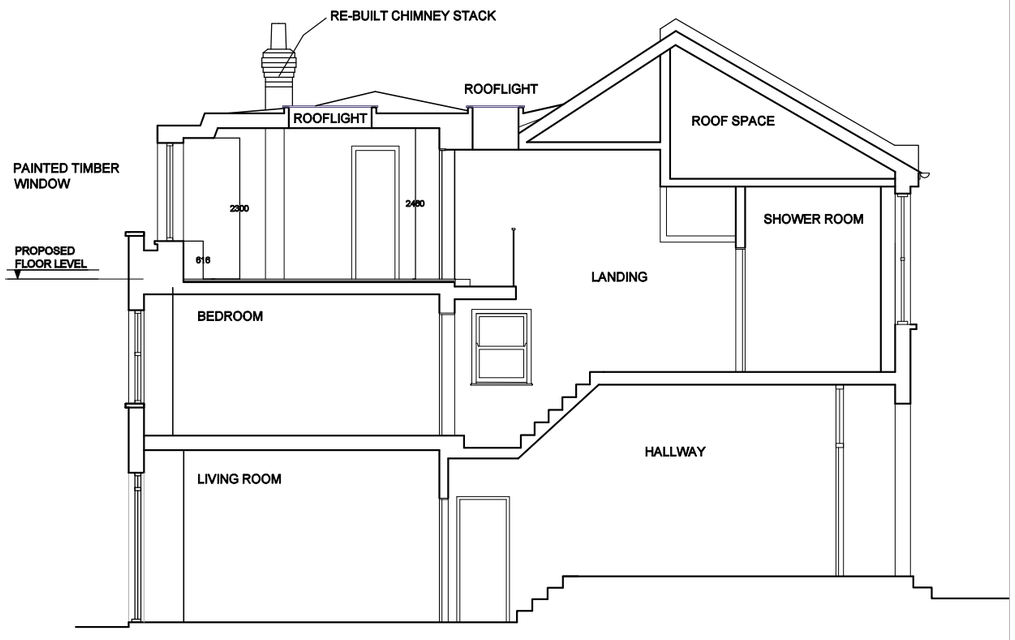

PART SECTIONAL ELEVATION B-B

A3 SHEET

-1 0 1 2 3 4 metres

LOREN DESIGN Ltd.
ARCHITECTS
THE HALL, 8 MUSWELL HILL, LONDON N10 3TD
Tel: 0207 729 4878 Fax: 0207 657 3545

CLIENT:
HELEN HUNT

PROJECT:
5-7 MUSWELL ROAD
N10 2BJ

TITLE:
PROPOSED SECTIONS
NO. 5 MUSWELL ROAD

Rev.	Date		By

DRAWN: RAL	DATE: OCT 2015
CHECKED: -	SCALE: 1:100 AT A3
SHEET OF: -	STATUS: PLANNING
PROJECT NO: 1473	DRAWING NO. PL 511 / REV. -

COPYRIGHT LDLtd