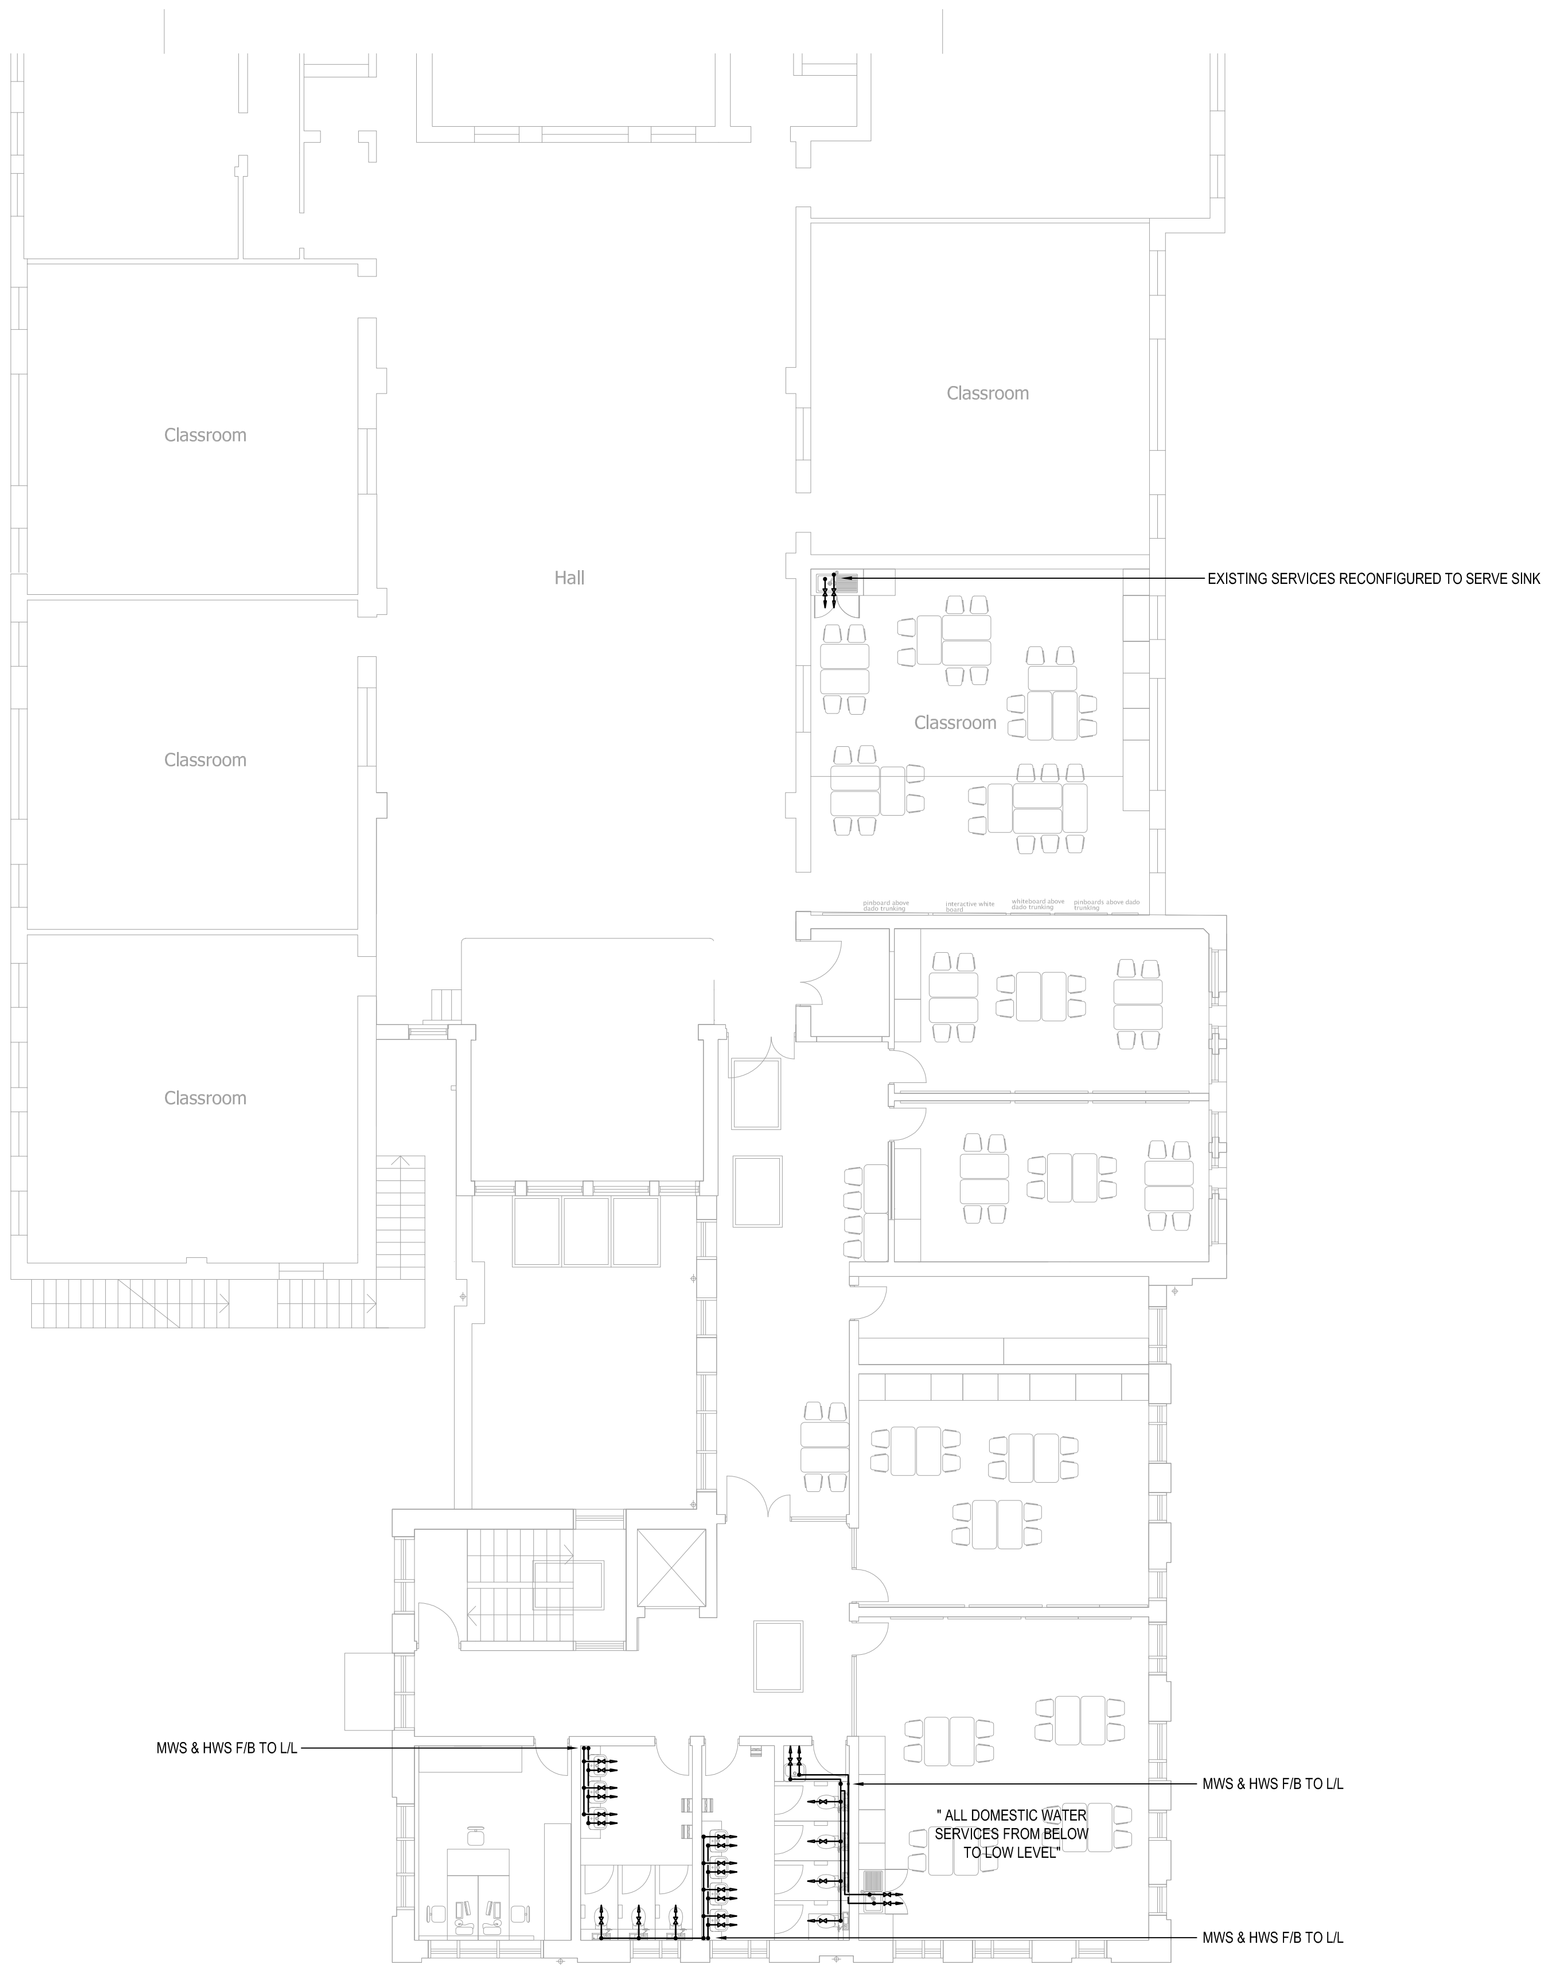

0 5.0m 10.0m 15.0m 20.0m 25.0m 30.0m

1:100 SCALE BAR 10mm = 1.0m ORIGINAL SCALE

NOTES

1. DO NOT SCALE FROM THIS DRAWING.
2. THE CONTRACTOR MUST VERIFY ALL DIMENSIONS TOLERANCES AND REFERENCES BEFORE PROCEEDING WITH WORKS.
3. ANY DISCREPANCY FOUND BETWEEN THIS DRAWING AND ANY OTHER DOCUMENTS MUST BE REPORTED IMMEDIATELY TO THE CONTRACT ADMINISTRATOR.
4. REMOVE THIS DRAWING FROM CURRENCY WHEN REVISED DRAWING IS ISSUED.
5. COPYRIGHT OF DESIGNS SHOWN ON THIS DRAWING REMAINS WITH ELEMENTA CONSULTING LTD.
6. THIS DRAWING IS TO BE READ IN CONJUNCTION WITH THE SPECIFICATION AND ALL OTHER CONTRACT PROJECT DOCUMENTS.
7. THE CONTRACTOR SHALL REFER TO ARCHITECTS OR INTERIOR DESIGN DRAWINGS INCLUDING REFLECTED CEILING PLANS AND OTHER SPECIALIST DRAWINGS FOR SETTING OUT ALL VISIBLE AND CEILING MOUNTED EQUIPMENT.

A1 ORIGINAL SIZE DRAWING

No.	REVISION	CHK	DATE
T1	TENDER ISSUE	TC	01.05.15
P2	PRELIMINARY ISSUE	TC	17.03.15
P1	ISSUED FOR COMMENT	IR	12.12.14

THIS DRAWING IS BASED ON THE FOLLOWING INFORMATION:-
ARCHITECTS DRAWING No.
STRUCTURAL DRAWING No.

Elementa Consulting Ltd
One Valentine Place
London
SE1 8QH
t: +44(0)203 6979300
f: +44(0)203 6979301
www.elementaconsulting.com
elementa
Member of Integral Group

CLIENT
LONDON BOROUGH OF HARINGEY

PROJECT
BOUNDS GREEN SCHOOL

TITLE
FIRST FLOOR
DOMESTIC WATER LAYOUT

DATE	SCALE
DEC'14	1:100 @ A1

DRAWN	CHECKED	APPROVED
IR		

CAD Ref. P13-227/DRAWINGS/PUBLIC HEALTH

DRAWING STATUS TENDER

DRAWING No. P13-227-P53-01-01

REVISION T1