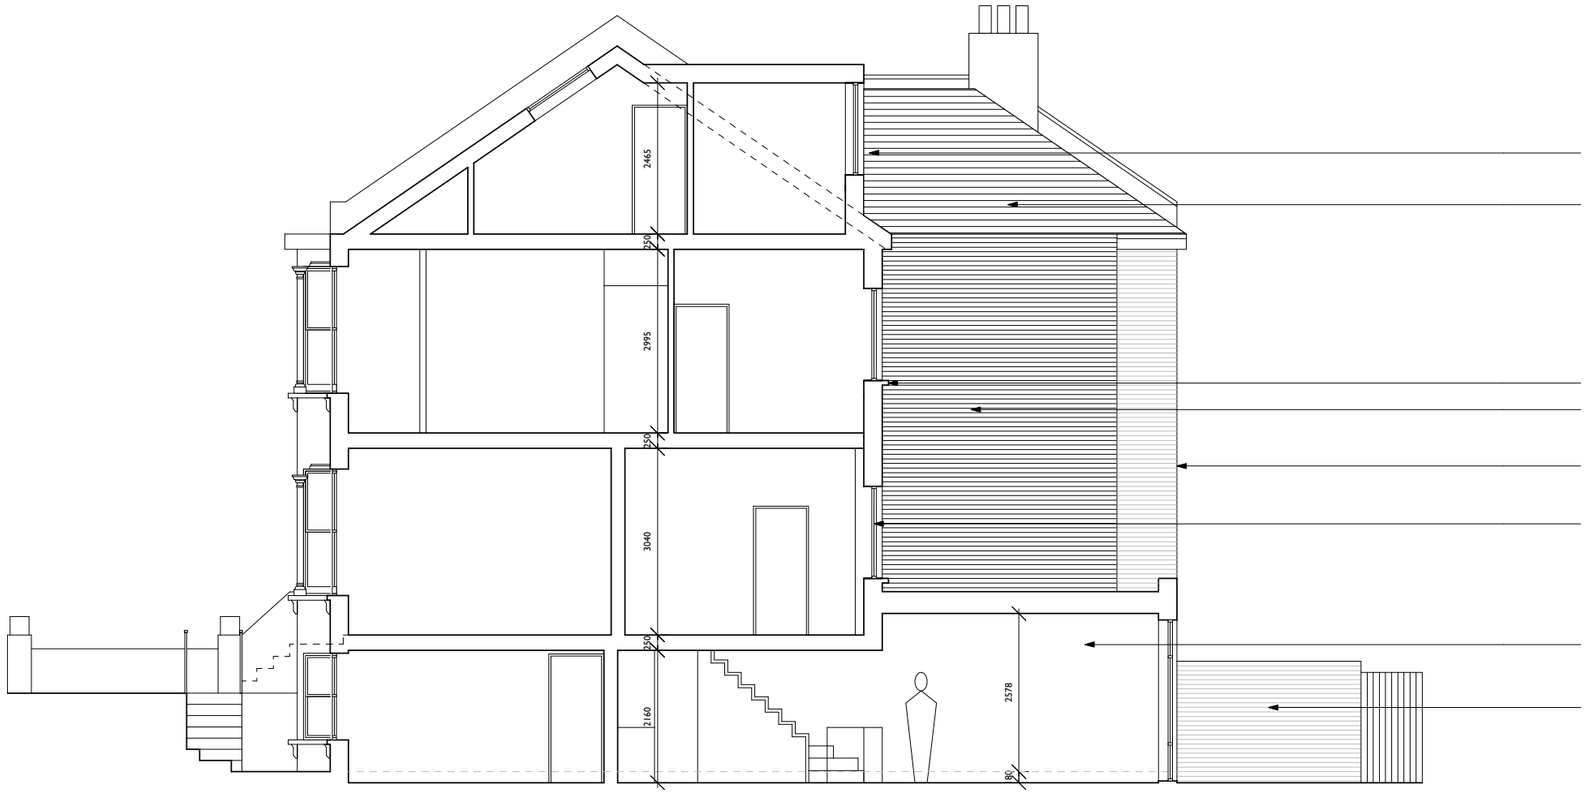

Existing dormer window replaced, new dormer to be finished in lead with welt details.

Existing non original concrete roof tiles are to be stripped and replaced with grey slate tiles.

New stone cills.

Side extension wall to be built with a dark grey brick

Rear elevation to be rebuilt with reclaimed yellow stock bricks in flemish bond, with soldier course over windows and doors.

Non original timber windows to be replaced with double glazed aluminium windows.

New alumnium folding sliding doors with glazing bars and opening lights painted black.

New garden wall to be built with reclaimed yellow stock bricks.

SIDE ELEVATION 1:100

0 1 2 3 4 5 m

rev	description	date
/*	first issue	23.11.15
A	planning application	27.11.15
B	planning officer comments	21.01.16

All dimensions are in millimetres unless noted otherwise. All dimensions are to be checked on site and any discrepancies noted in writing to the Architect immediately. All rights reserved. All drawings and written material appearing herein constitute original and unpublished work of the CRAEFT Architects and may not be duplicated, used or disclosed without written consent of the Architect.

35 Ossian Road, London, N4 4DX

PROPOSED GARDEN ELEVATION

CRÆFT ARCHITECTS

289 Green Lanes, Palmers Green, London N13 4XS
0203 624 3529 www.craeftarchitects.co.uk

Scale 1:100 @ A3

October 2015

PLANNING

OSN (300)012 B