0 0.5 1 2

N

NOTES


ALL SETTING-OUT TO BE CONFIRMED ON SITE WITH ARCHITECT DRAWINGS
TO BE READ IN CONJUNCTION WITH STRUCTURAL ENGINEER'S DRAWINGS

01 PROPOSED NEW DRAIN

02 PROPOSED GREEN ROOF

03 PROPOSED GLAZED ROOF LANTERN

04 PROPOSED GLAZED ROOF

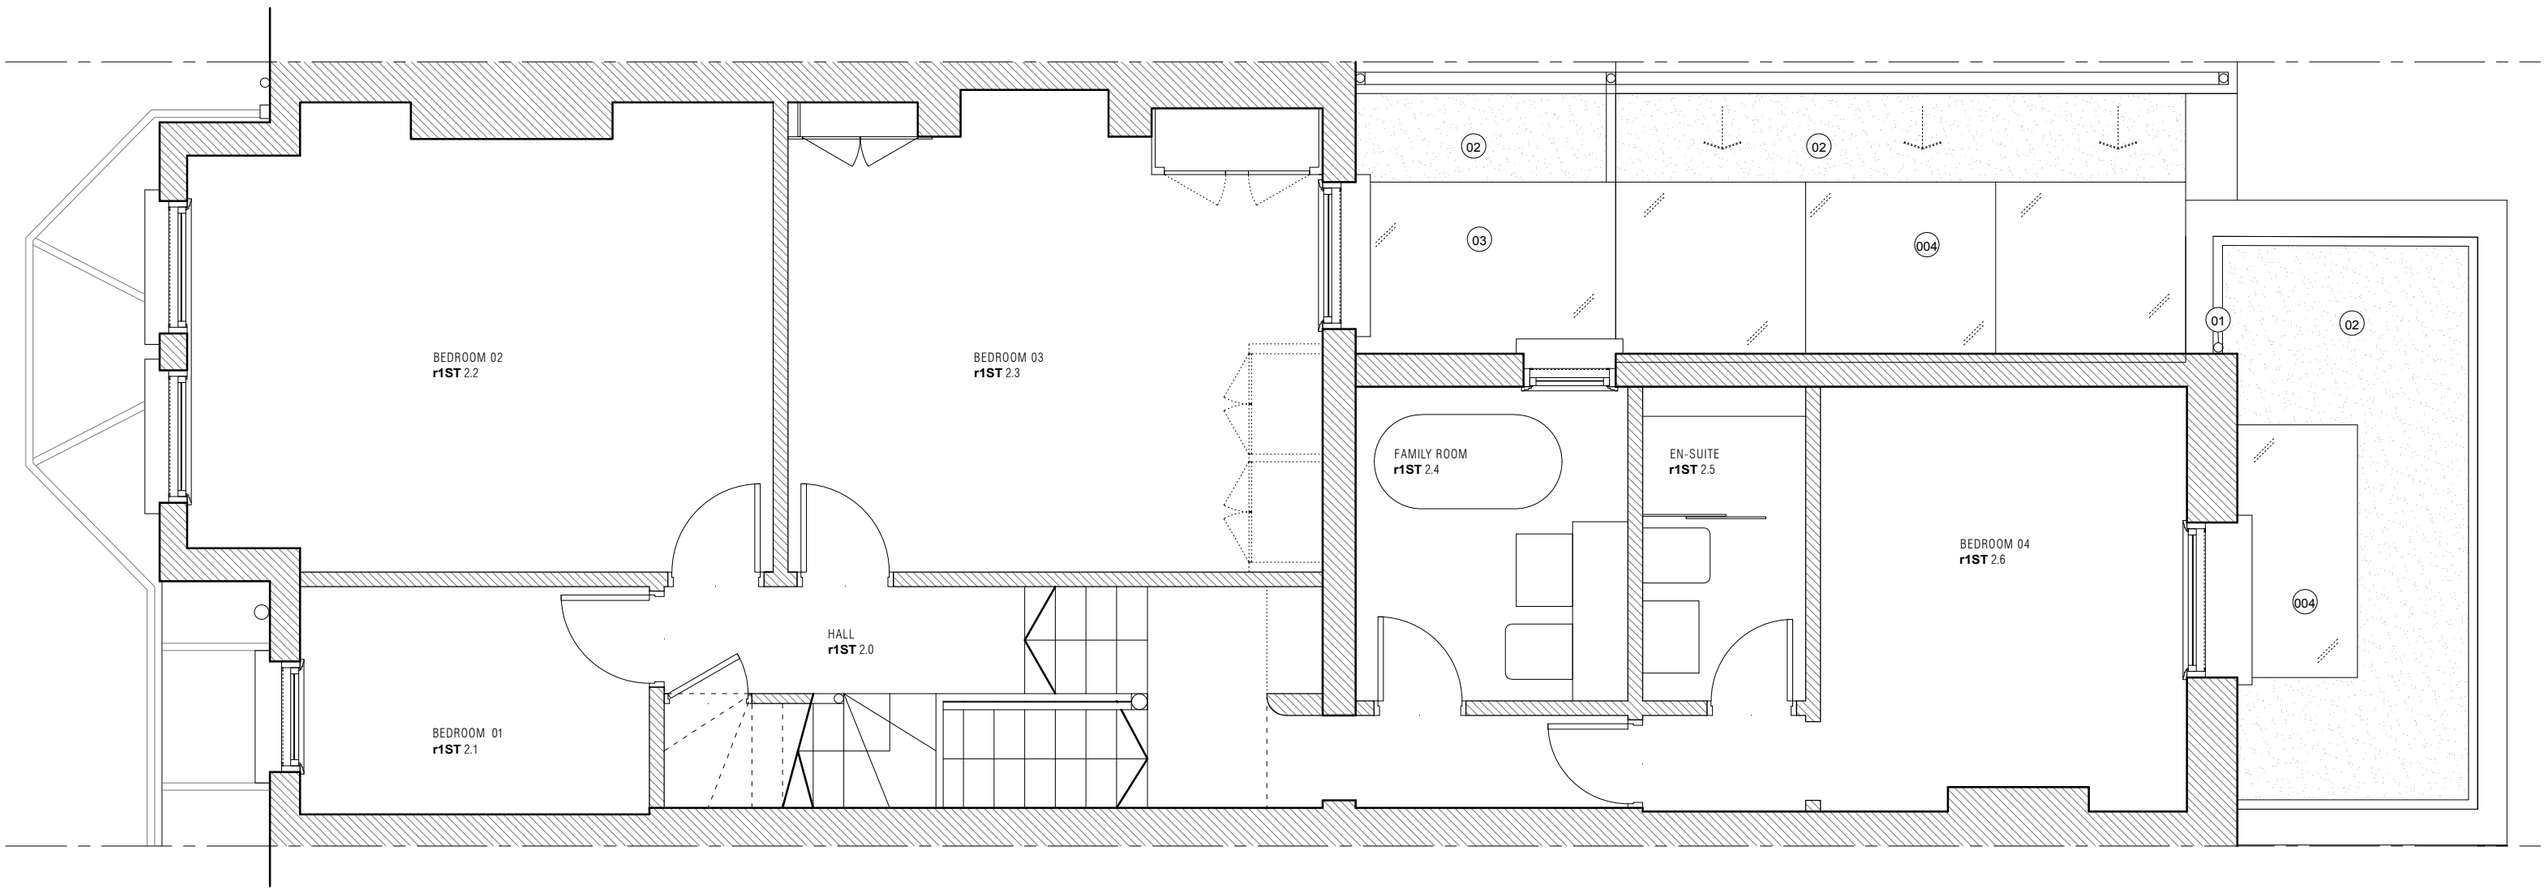

MARTYN CLARKE ARCHITECTURE LTD

78 CROUCH HILL
LONDON N8 9EE
020 7263 7121

info@martynclarkearchitecture.com

Project	Masashi & Bea Washida 5 Elyne Road London, N4 4RA	Project No. 6227
Date	SEPTEMBER 2015	Drawing No.
Scale / Format	1:50 @ A3	6227_03_011
Drawing Name	PROPOSED FIRST FLOOR	PLANNING
Revision		