Do not scale from this drawing. Check all dimensions on site.
If information is not clear or consistant consult Architect.
This drawing is copyright.



No11. FRONT ELEVATION



No11. REAR ELEVATION

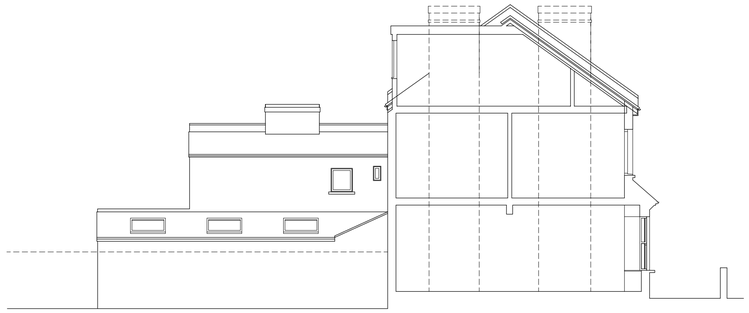

No11. SIDE ELEVATION/SECTION

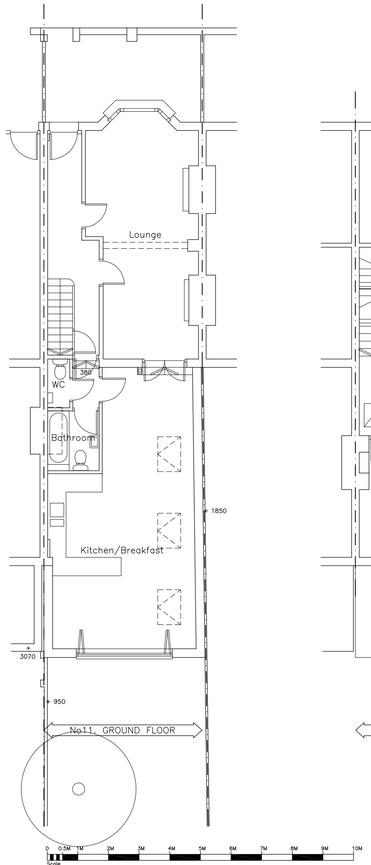

No11. GROUND FLOOR

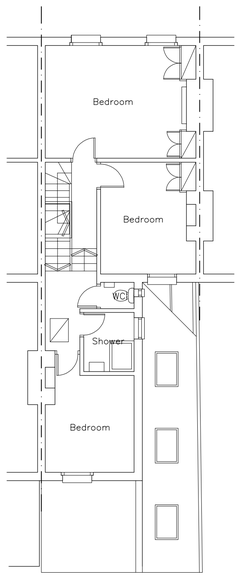

No11. FIRST FLOOR

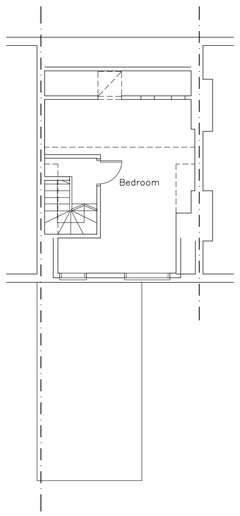

No11. SECOND FLOOR

Client:
Mr Kasba

Project Title:
11 Cheshire Road
Wood Green
London N22 8JJ

Drawing Title:
Existing Floor Plans
Elevations and Section

Drawn: Date: 28.05.2012

Scale: 1:100 @ A1

Dwg.No.: CR.01.04 A

HARTLEYS PROJECTS LTD
PO BOX 43391, LONDON
N5 1SZ 020 73549268