Check all dimensions on site.
If information is not clear or consistant consult Architect.
This drawing is copyright.

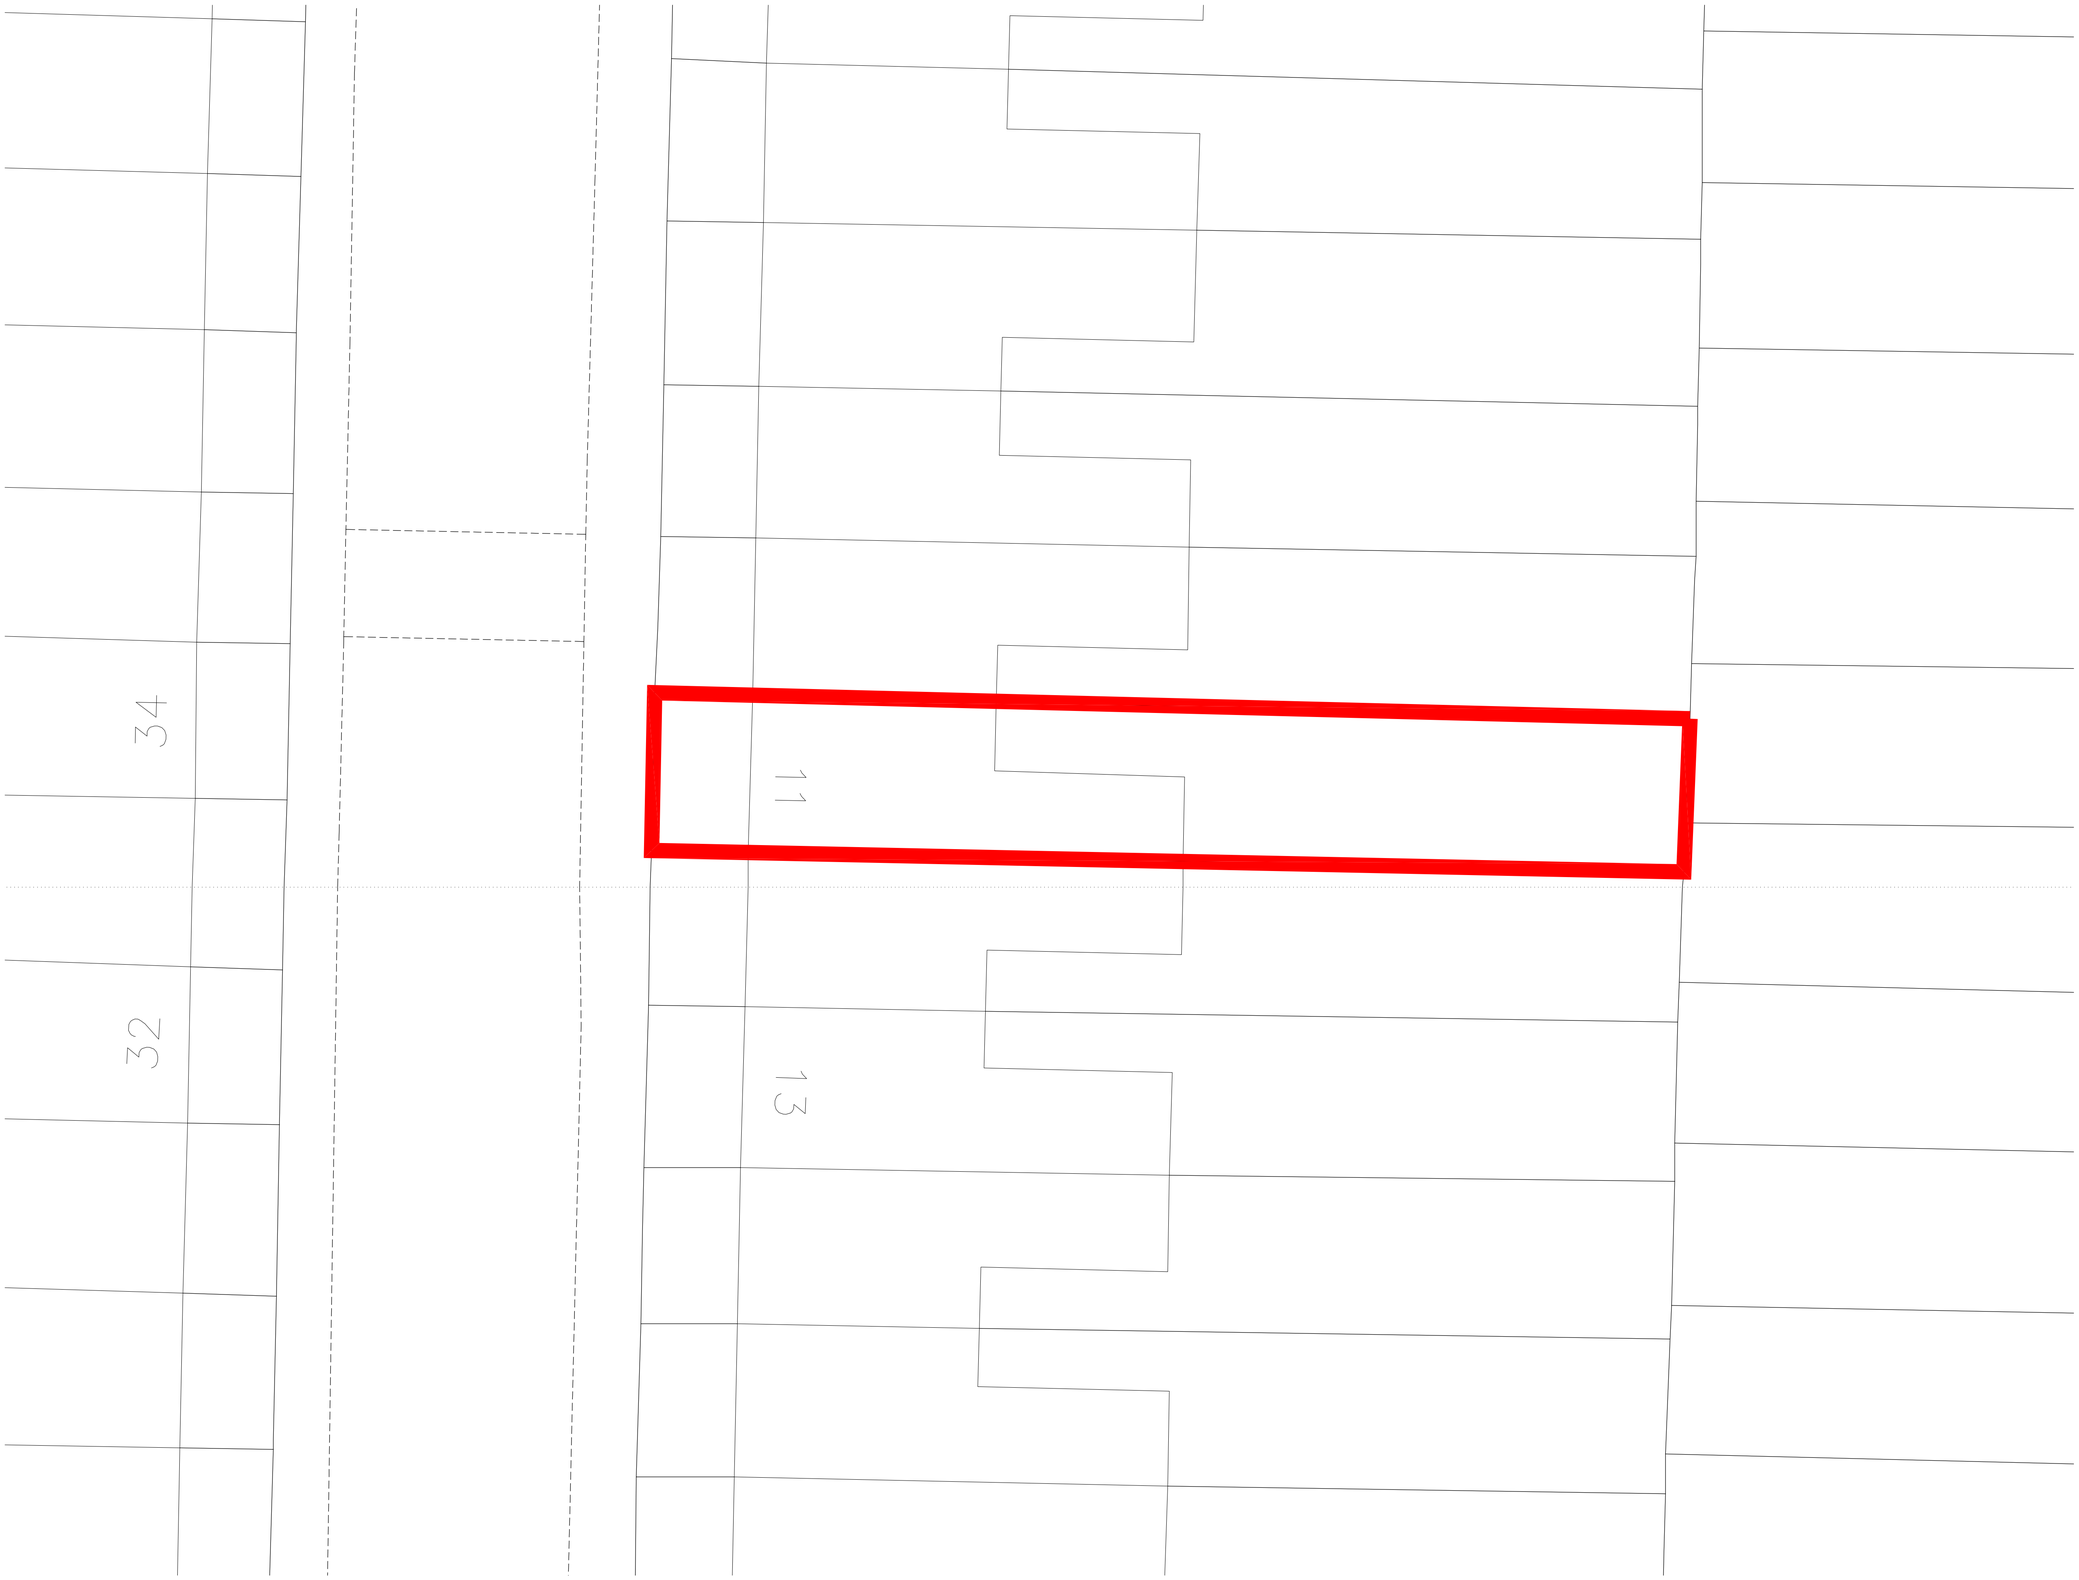

Client:
Mr Kasba

Project Title:
11 Cheshire Road
Wood Green
London N22 8JJ

Drawing Title:
Existing Site Plan

Drawn: Date: 29.10.2015

Scale: 1:100 @ A1

Dwg.No.: CR.01.06

HARTLEYS PROJECTS LTD
PO BOX 43391, LONDON
N5 1SZ 020 73549268