ALI & SONS.

THE CONTENTS OF THIS DRAWING INCLUDING THE PRINTED NOTES ARE COPYRIGHT AND REPRODUCTION IN WHOLE OR PART IS NOT PERMITTED WITHOUT PRIOR CONSENT OF ALI & SONS. IN WRITING

EXISTING GROUND FLOOR - 1:100

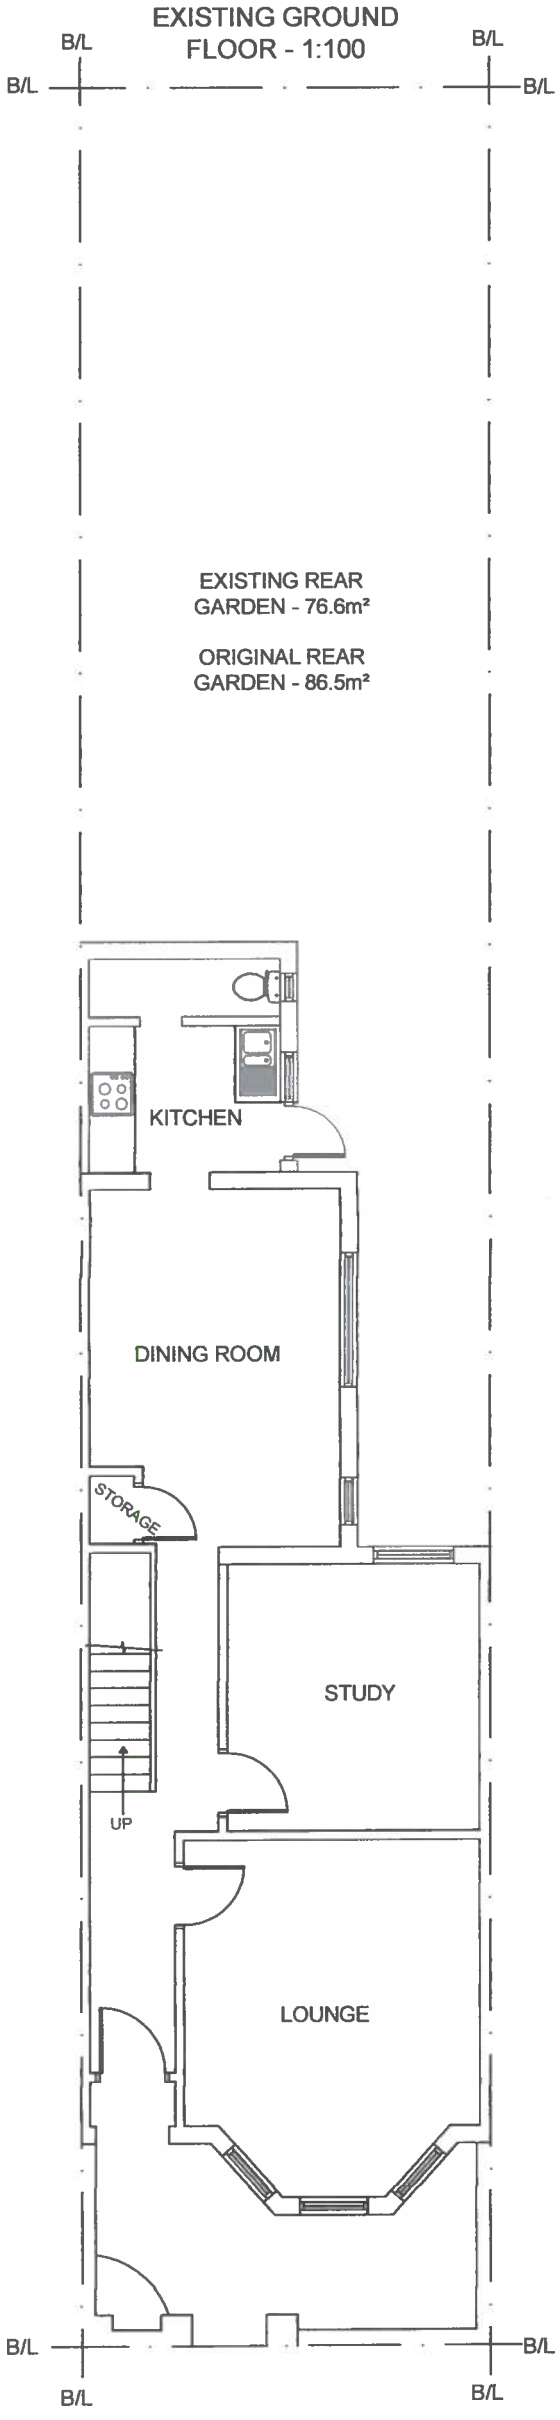

EXISTING FIRST FLOOR - 1:100

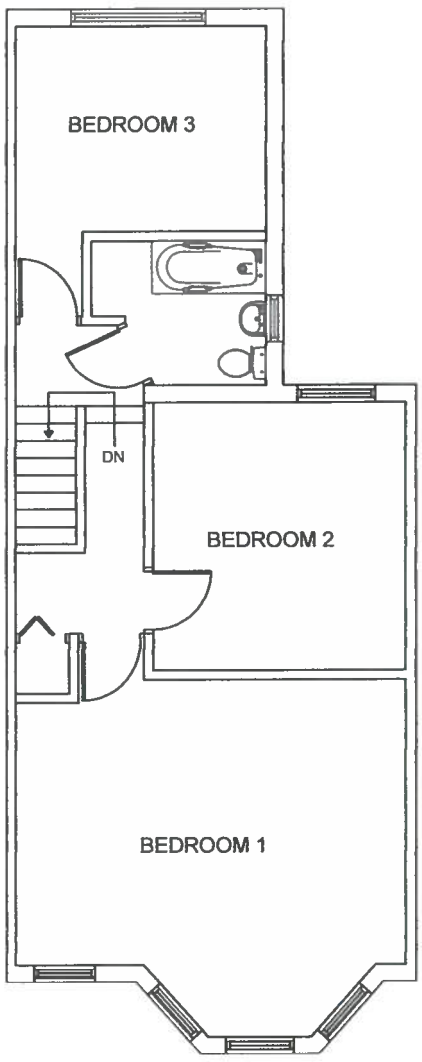



Scale Bar - 1:100

EXISTING FLANK ELEVATION - 1:100

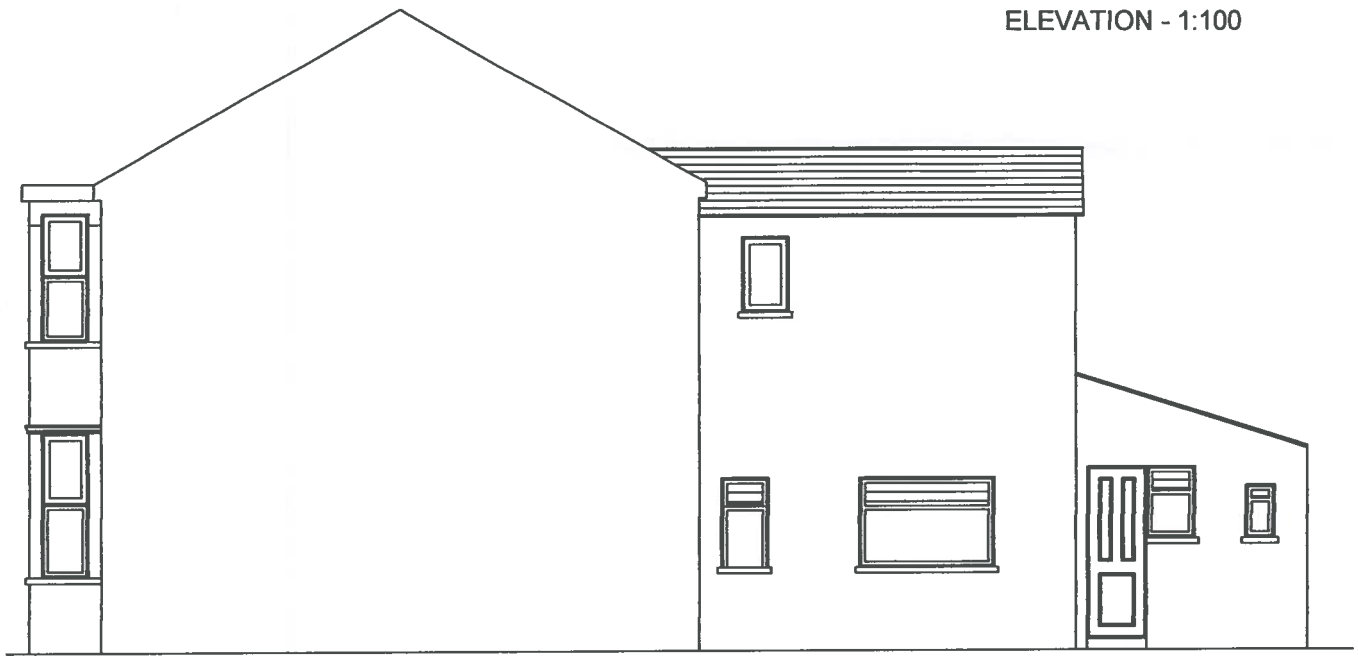

EXISTING REAR ELEVATION - 1:100

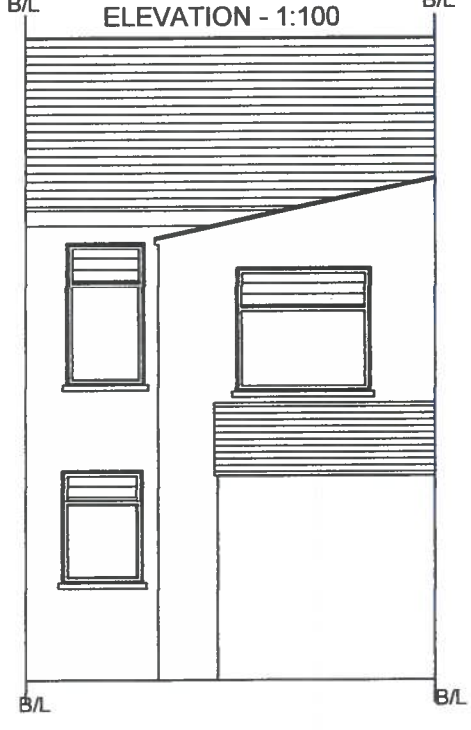

EXISTING FRONT ELEVATION - 1:100

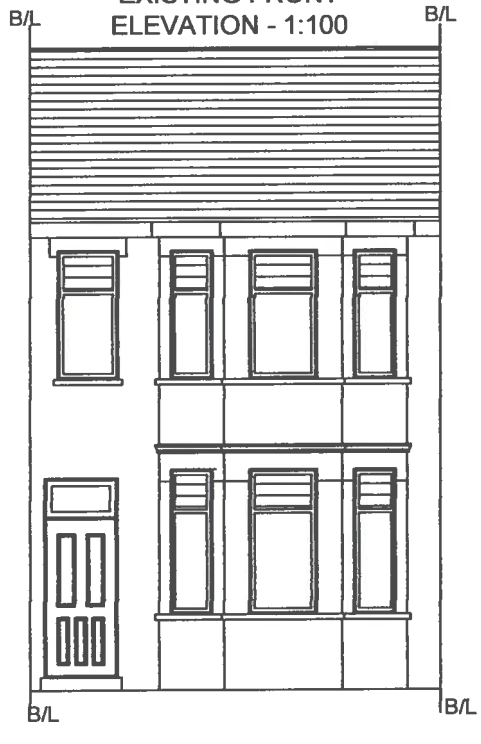

PROJECT:
Mr Huq
28 Willingdon Road
London
N22 6SB

DRAWING TITLE:
Existing
Floorplans & Elevations

REF NO:	AS1012 - EXISTING/A3		
SCALE	DATE	DRAWN	CHECKED
1:100 @ A3	26/10/15	Saidur Ali	N/A

THE CONTRACTORS ARE TO CHECK ALL DIMENSIONS, DRAIN RUNS AND GENERAL CONDITIONS ON THE SITE BEFORE WORKS COMMENCE, AND INFORM ALI & SONS IMMEDIATELY UPON DISCOVERY OF ANY ERRORS, OMISSIONS OR DISCREPANCIES. ALL WORKS ARE TO BE CARRIED OUT IN ACCORDANCE WITH CURRENT BUILDING REGULATIONS, BRITISH STANDARDS, CODE OF PRACTICE AND LOCAL AUTHORITY REQUIREMENTS.