
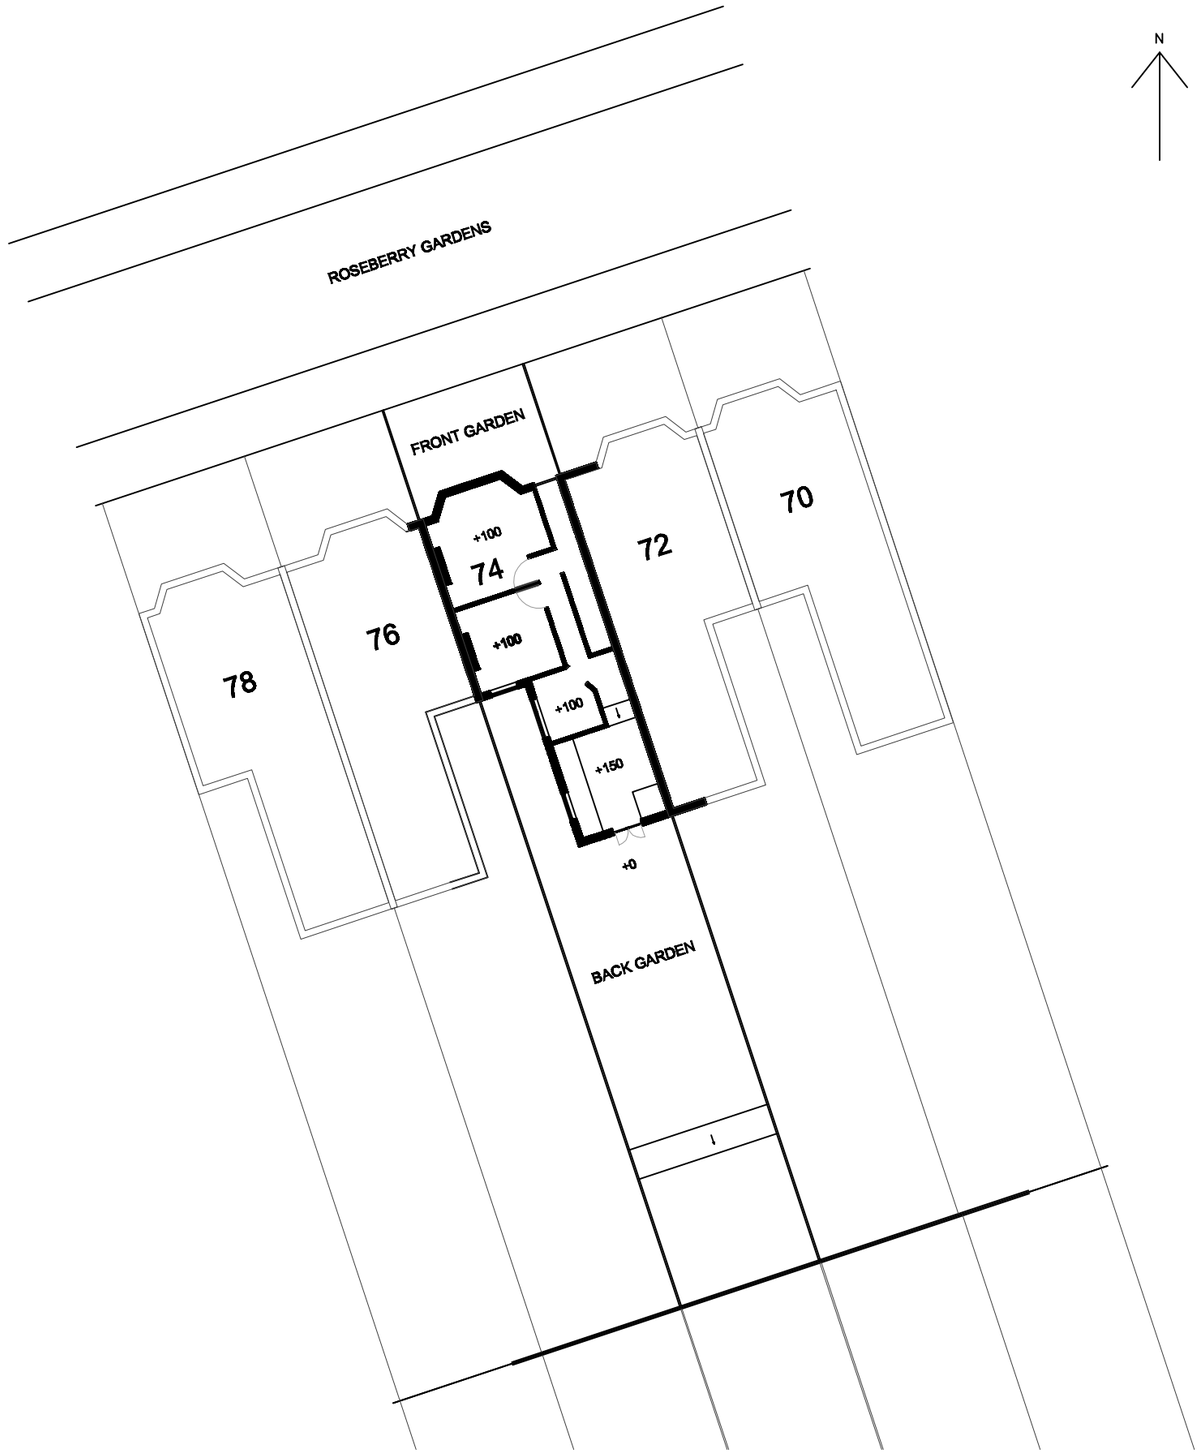


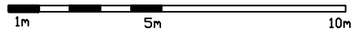

This drawing is not to be used for construction, it is for information purposes only.

Date	Issue No.	Revision
10.03.14	-	Issued for Planning.

Roseberry Gardens

Number 74A, London, N4 1JL.

Existing Site Plan
RG/504/11

Scale @A3 - 1:200 Drawn 10.10.13

Laura Rowland
Architectural Designer
07932224249