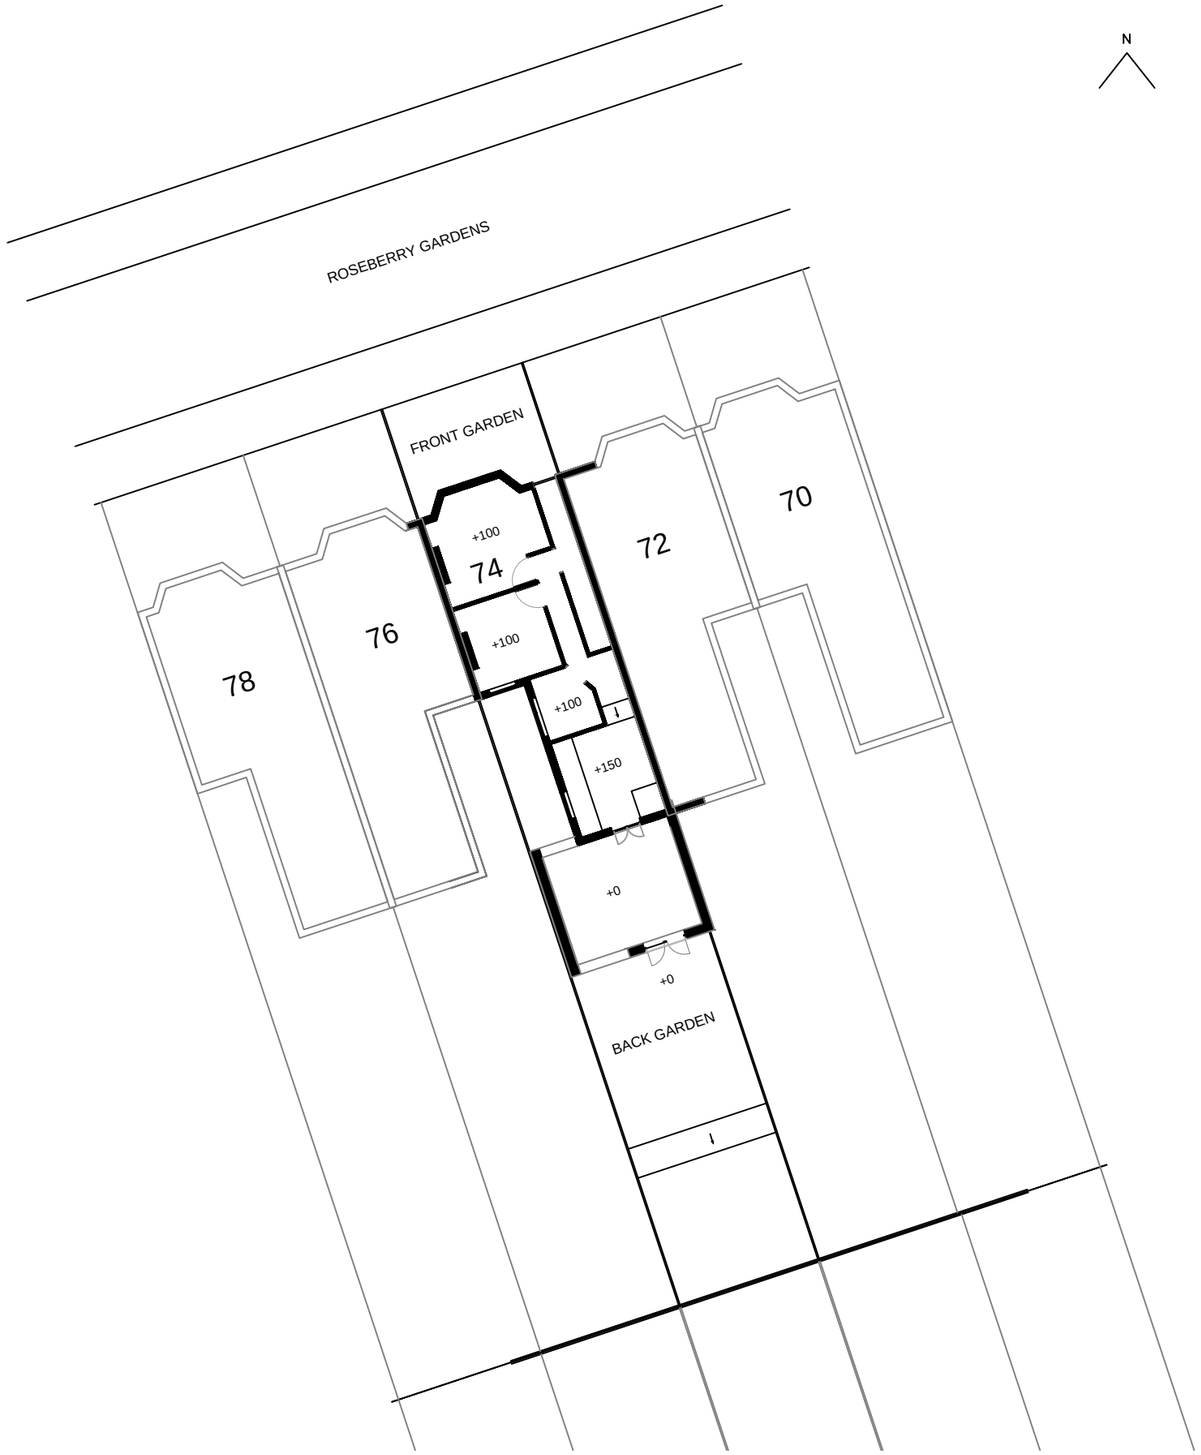


N

1m 5m 10m

This drawing is not to be used for construction, it is for information purposes only.

Date	Issue No.	Revsion
16.11.15	A	Extension amended.
10.03.14	-	Issued for Planning.

Roseberry Gardens

Number 74A, London, N4 1JL

Proposed Site Plan

RG/504/12 Rev A

Scale @A3 - 1:200 Drawn 10.10.13

Laura Rowland
Architectural Designer
07932224249