91 Boundary Road
Wood Green, N22 6AS

Permitted Development


Ordnance Survey®
Ukmapcentre.com

Serial number: 80066


© Crown copyright and database right 2015
Ordnance Survey licence 100048957
Reproduction in whole or in part is prohibited
without the prior permission of Ordnance Survey

CONTENTS


P0 - 00 - LOCATION PLAN AND BLOCK PLANS
P0 - 01 - EXISTING FLOOR PLANS
P0 - 02 - EXISTING ELEVATIONS
P0 - 03 - EXISTING SECTION
P0 - 11 - PROPOSED FLOOR PLANS
P0 - 12 - PROPOSED ELEVATIONS
P0 - 13 - PROPOSED SECTION
P0 - 14 - SUPPORTING STATEMENT

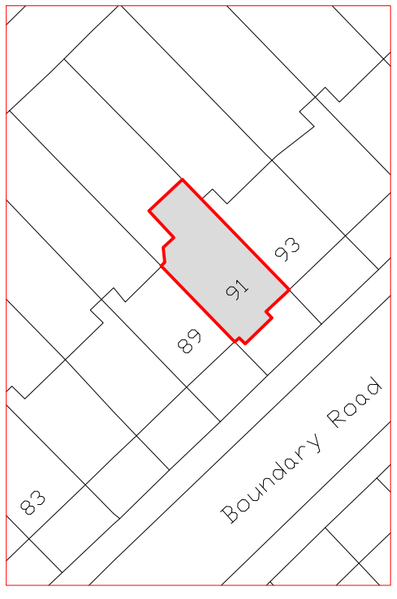

EXISTING BLOCK PLAN - 1:500 @ A3

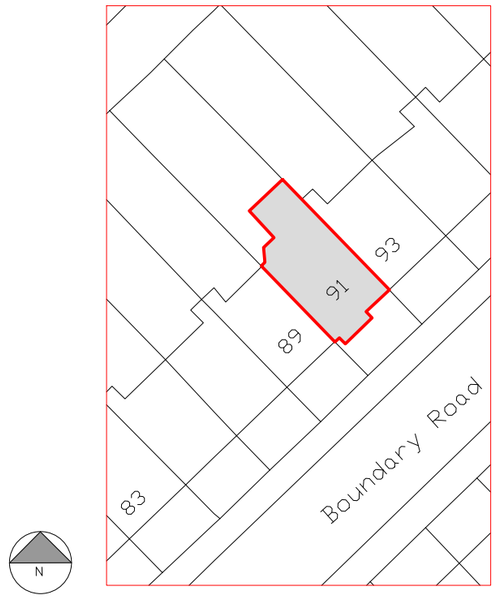

PROPOSED BLOCK PLAN - 1:500 @ A3

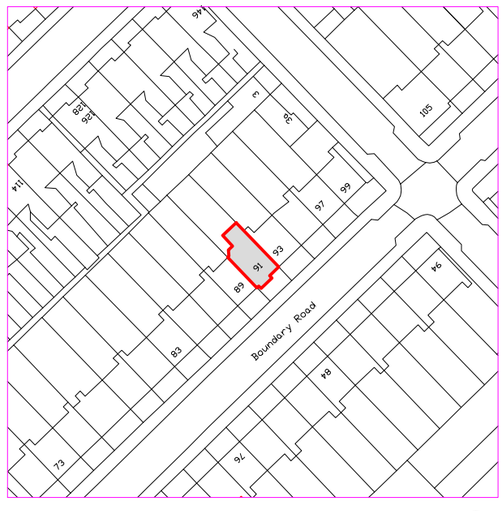

LOCATION PLAN - 1:1250 @ A3

0 10 20 30 40 50

METRES


0 10 20 30 40 50

METRES


0 10 20 30 40 50

METRES


91 Boundary Road, Wood Green, N22 6AS		
Householder Planning Application		Scale: 1:1250 and 1:500 @ A3
Location and Block Plans	Date: Nov 2015	Dwg No.: P0 - 00

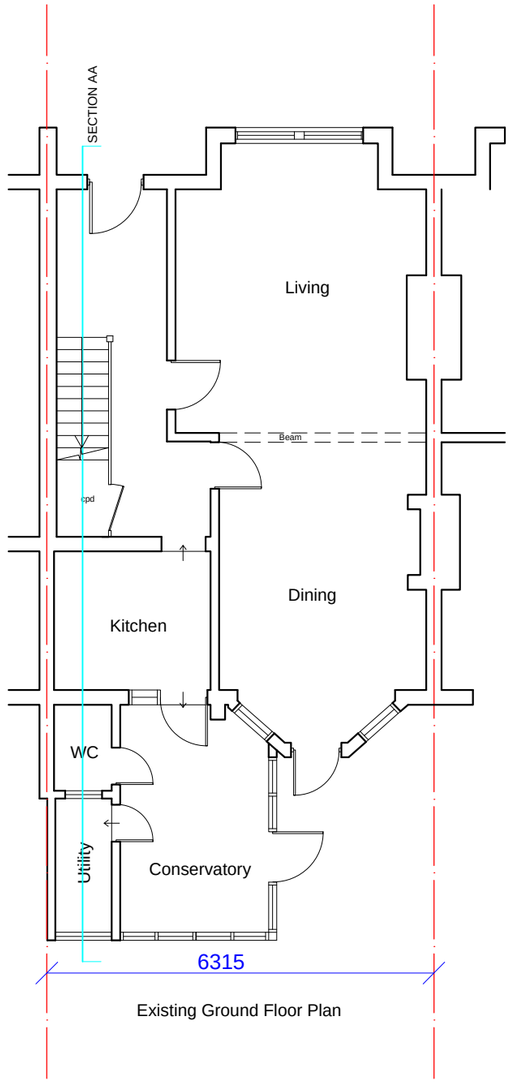


Existing Ground Floor Plan

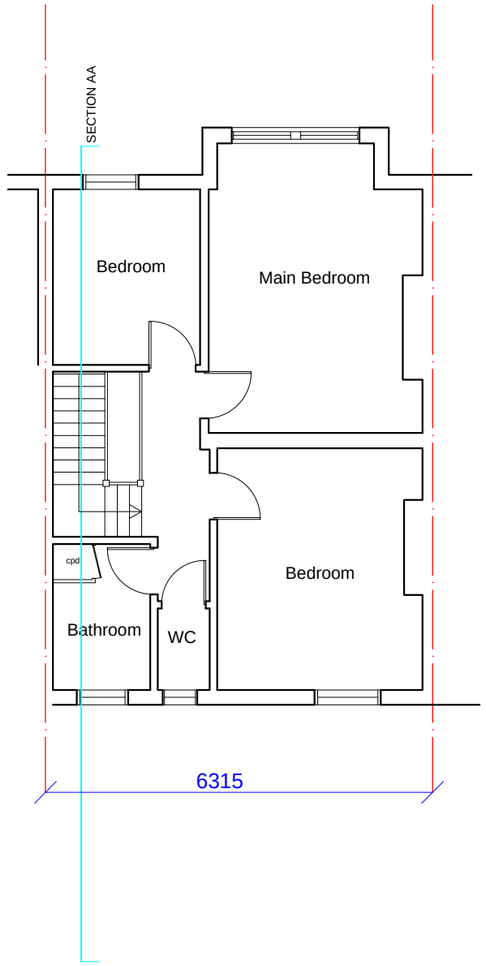


Existing First Floor Plan

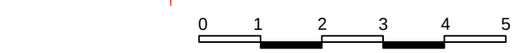


METRES

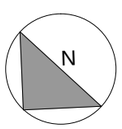

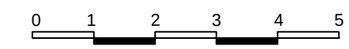


METRES

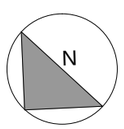

91 Boundary Road, Wood Green, N22 6AS		
Householder Planning Application		Scale: 1:100 @ A3
Existing Plans	Nov 2015	Dwg No.: P0 - 01




Existing Front Elevation

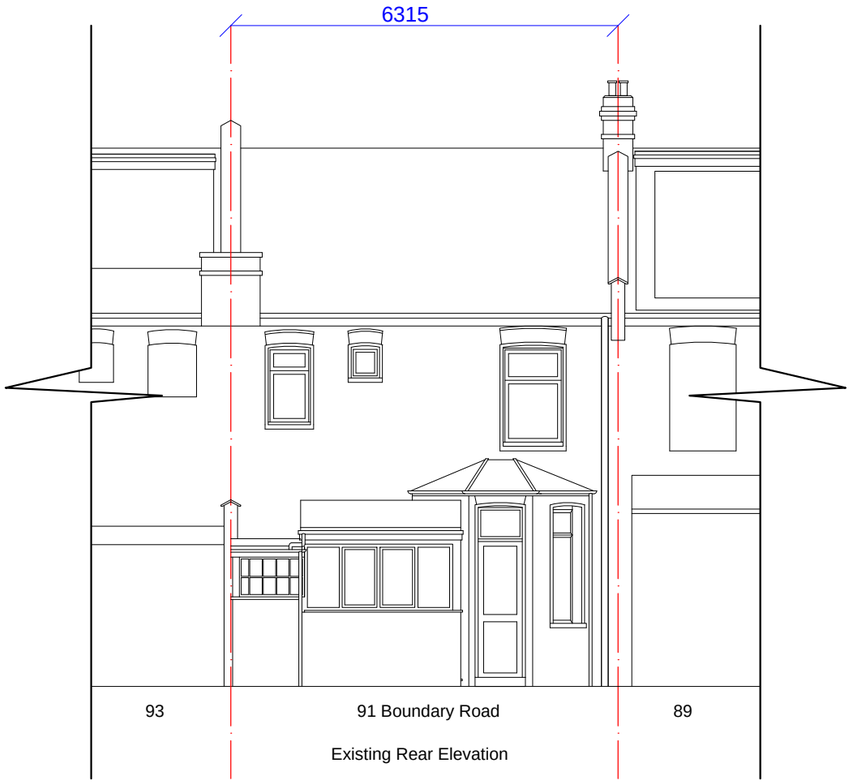

Existing Rear Elevation

91 Boundary Road, Wood Green, N22 6AS		
Householder Planning Application		Scale: 1:100 @ A3
Existing Elevations	Nov 2015	Dwg No.: P0 - 02

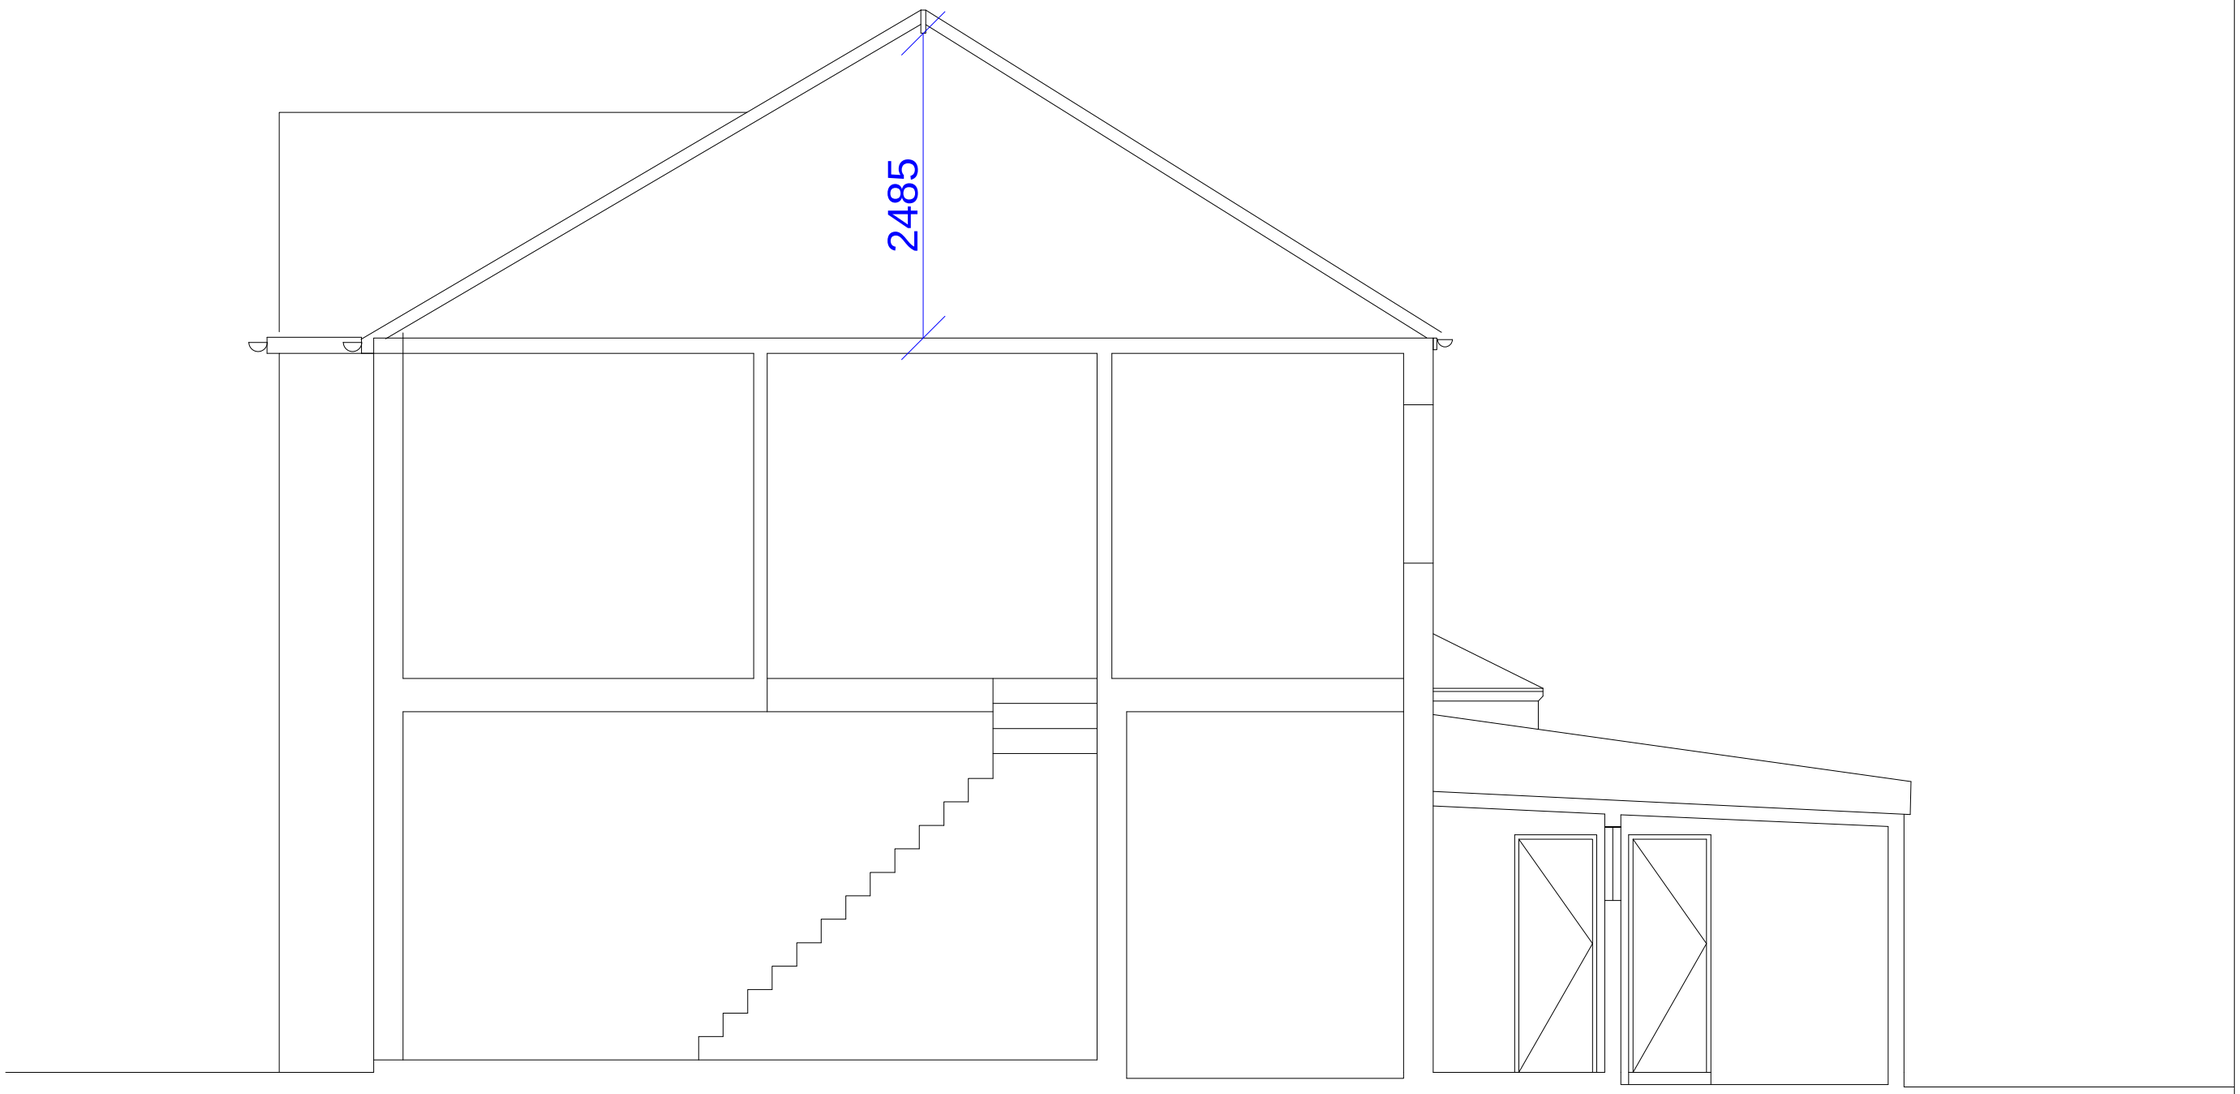


Existing Section

0 1 2 3 4 5

METRES

91 Boundary Road, Wood Green, N22 6AS		
Householder Planning Application		Scale 1:50 @ A3
Existing Section - Section AA	Nov 2015	Dwg No. P0 - 03

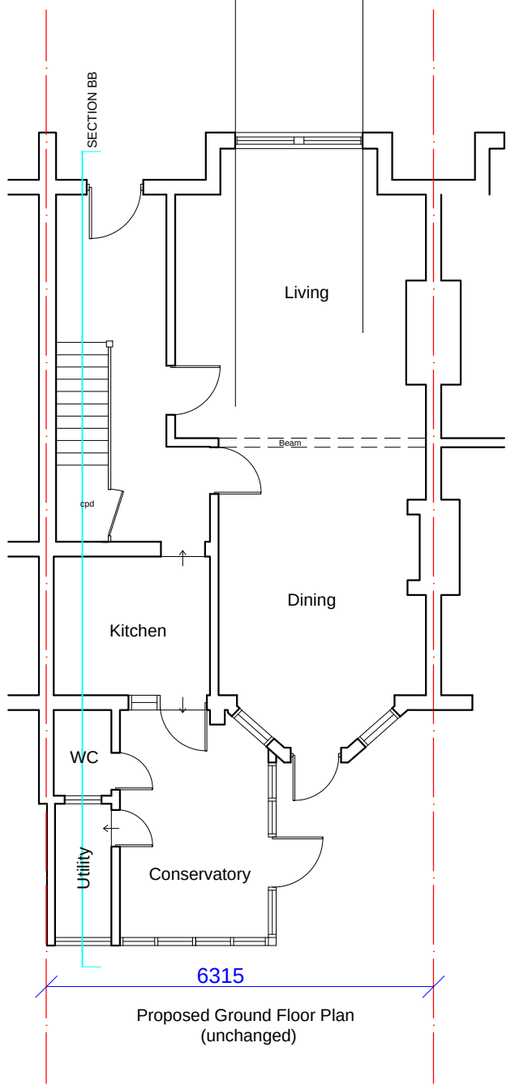


Proposed Ground Floor Plan
(unchanged)

0 1 2 3 4 5

METRES

N

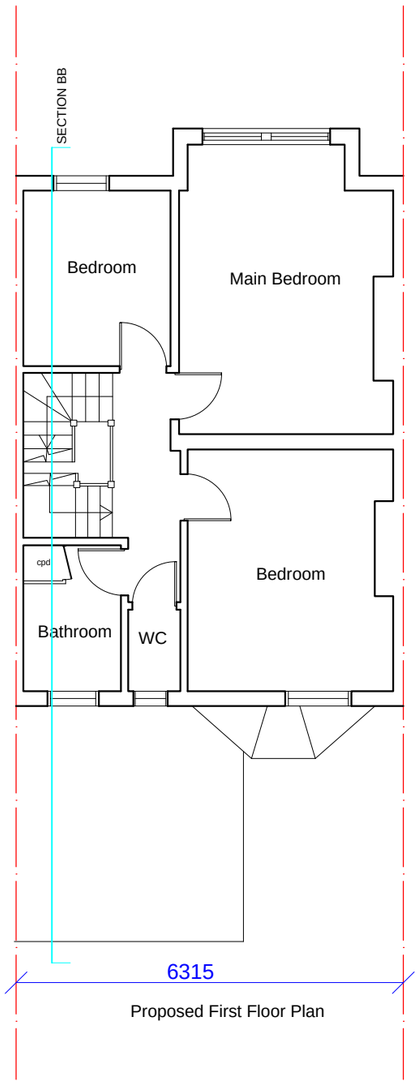


Proposed First Floor Plan

0 1 2 3 4 5

METRES

N

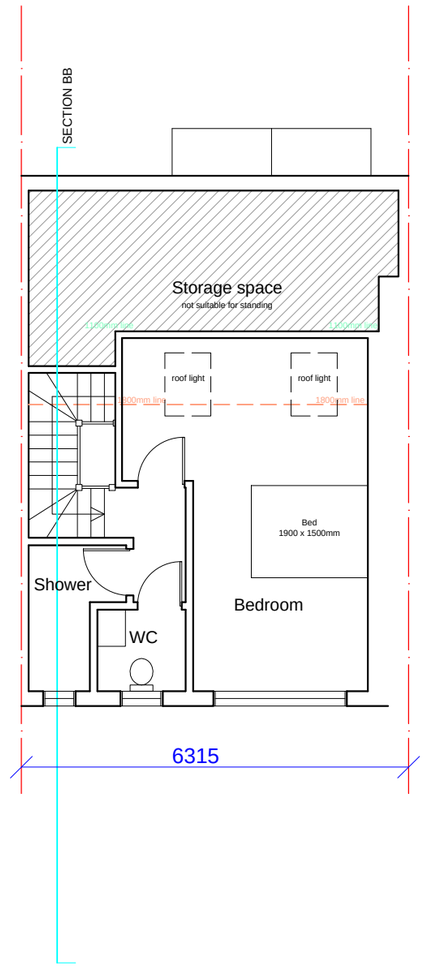


Proposed Loft Plan

0 1 2 3 4 5

METRES

N

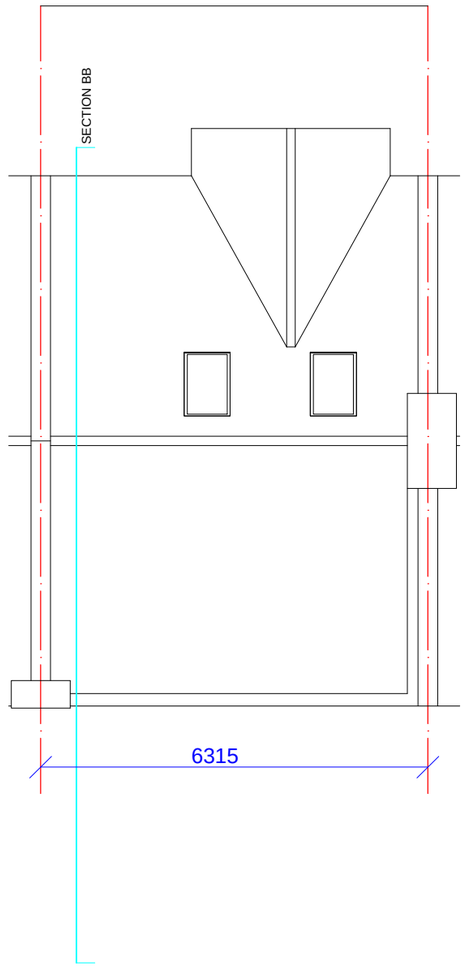

Proposed Roof Plan

0 1 2 3 4 5

METRES

N

91 Boundary Road, Wood Green, N22 6AS		
Householder Planning Application		Scale: 1:100 @ A3
Proposed Plans	Nov 2015	Dwg No.: P0 - 11




Proposed Front Elevation



Materials to match existing - slate tiles and white pvc windows

91 Boundary Road, Wood Green, N22 6AS		
Householder Planning Application		Scale: 1:100 @ A3
Proposed Elevations	Nov 2015	Dwg No.: P0 - 12

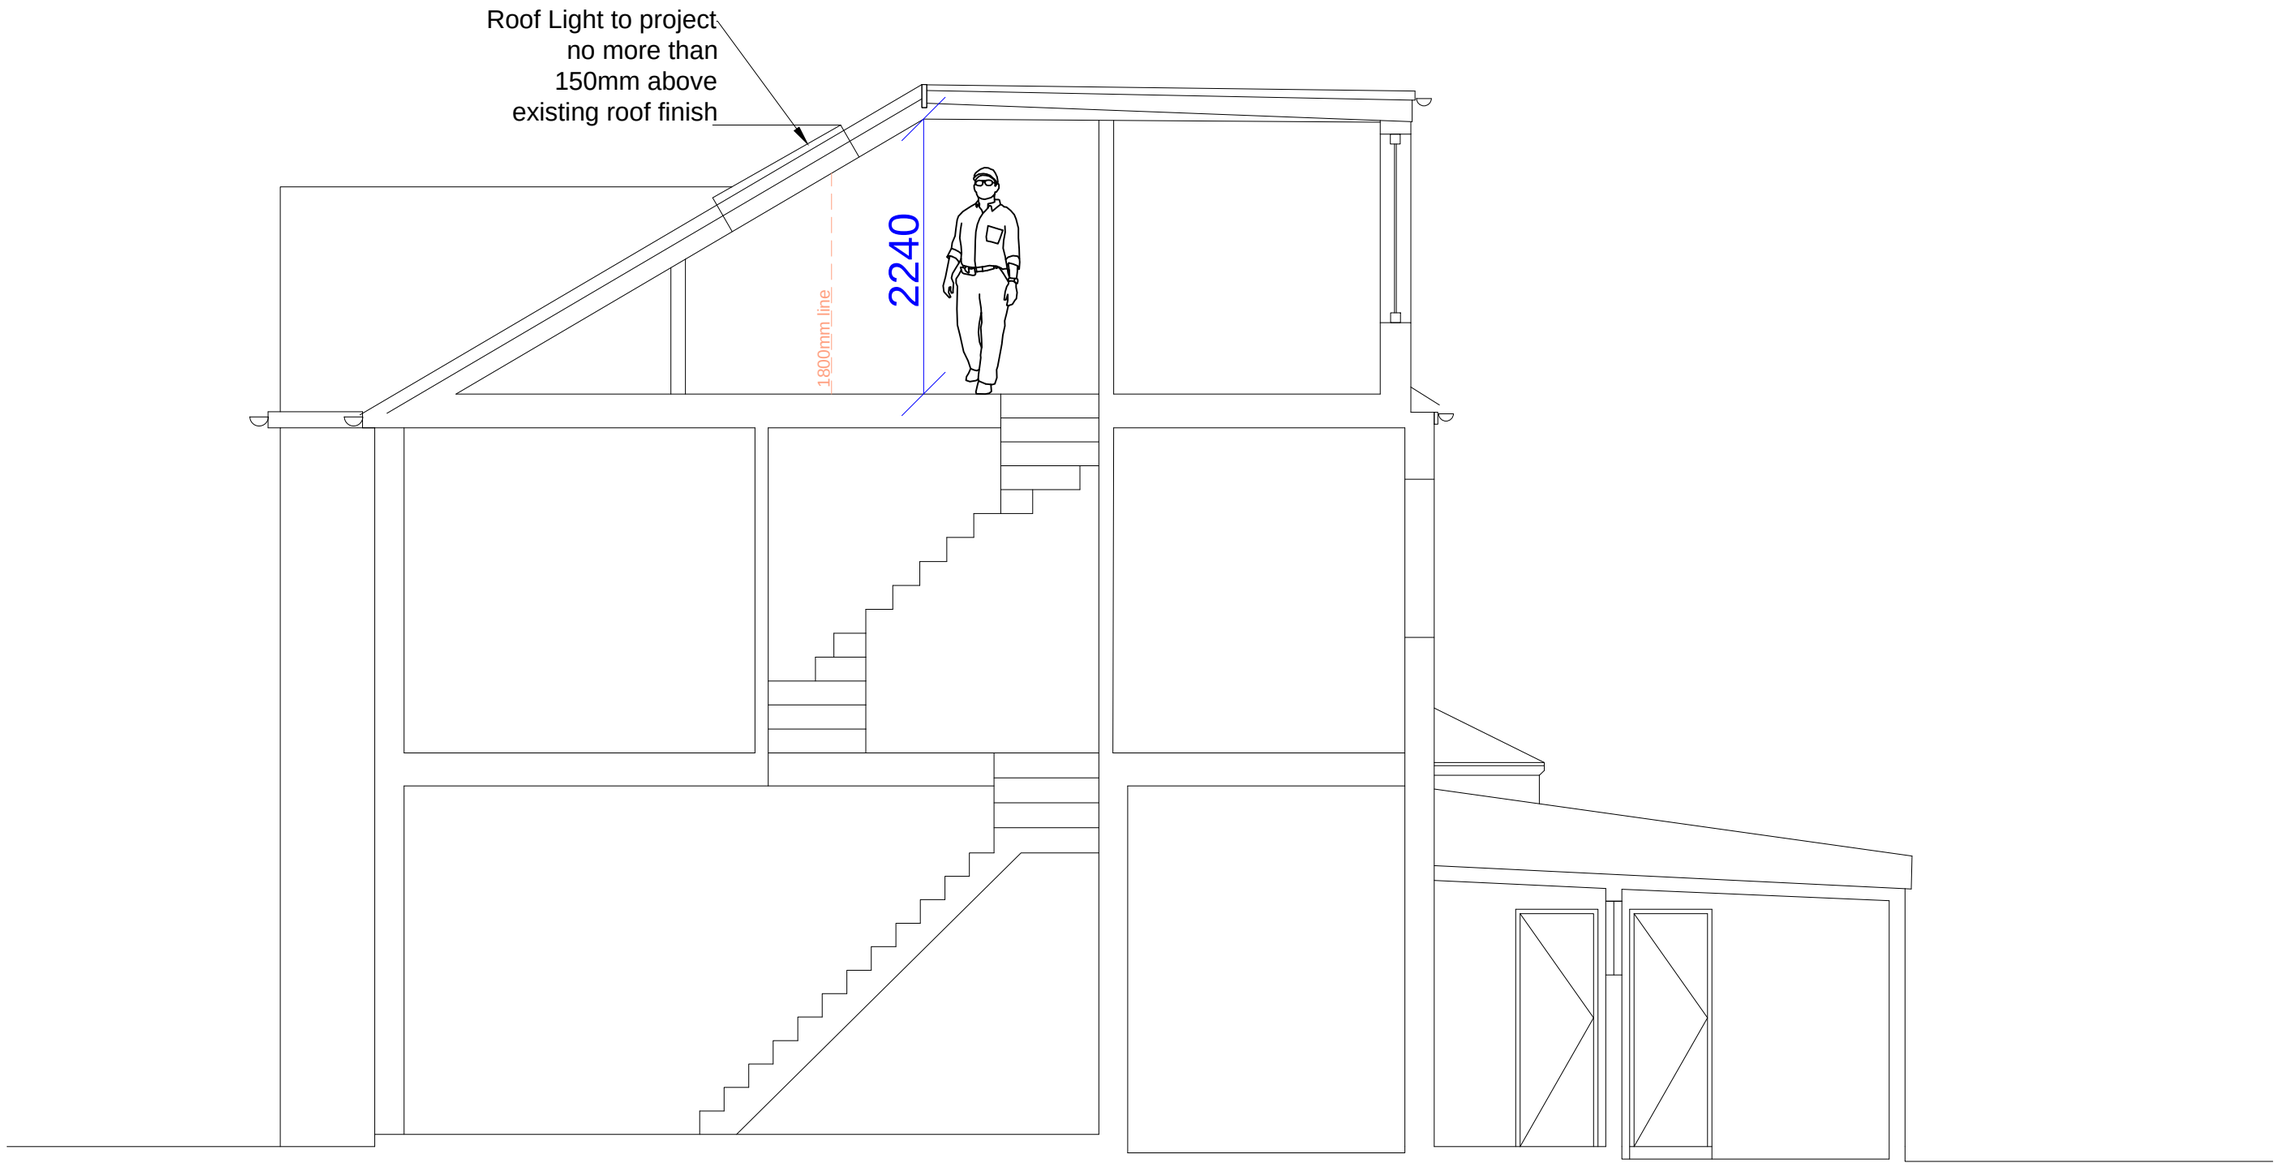

Proposed Section

0 1 2 3 4 5

METRES

91 Boundary Road, Wood Green, N22 6AS		
Householder Planning Application		Scale 1:50 @ A3
Proposed Section - Section BB	Nov 2015	Dwg No. P0 - 13