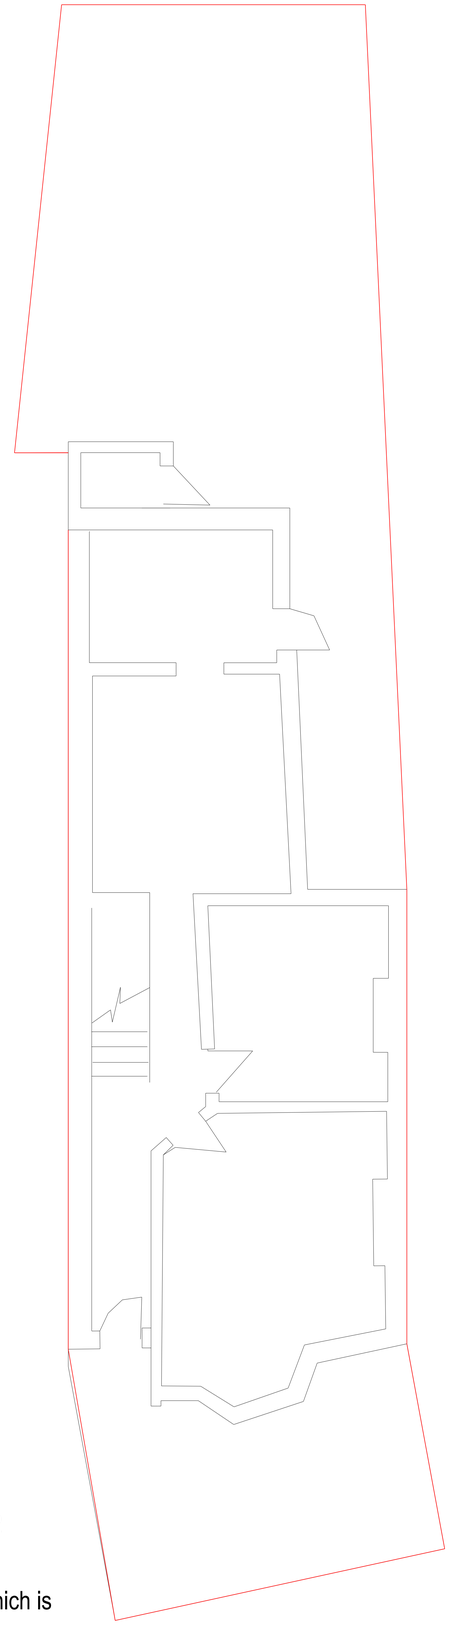

EXISTING GROUND FLOOR

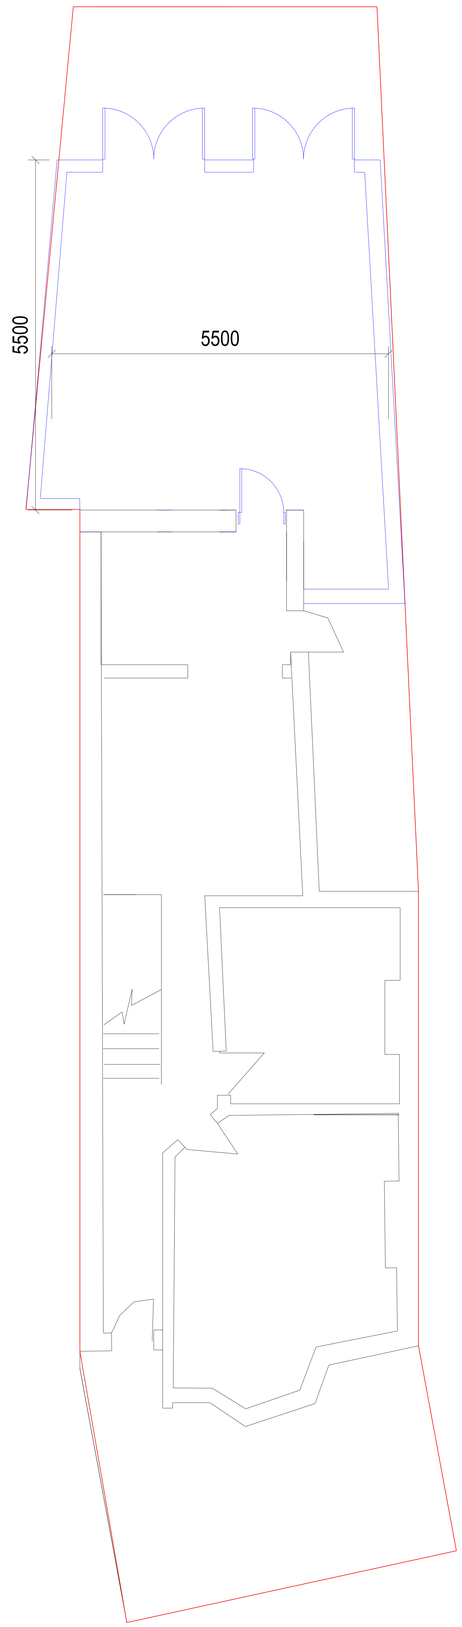

PROPOSED GROUND FLOOR

back & front garden area: 55+19=74m2
74/2=37m2

total proposed extention area:31m2, which is less than half of the total garden area.

PROJECT SINGLE FLOOR REAR EXTENSION	
ADDRESS 635 SEVEN SISTERS ROAD N15 5LE	
DRAWING TITLE LAYOUT AS EXISTING & PROPOSED	
SCALE 1:100@A3	DATE NOVEMBER 2015
DRAWING NO. 11/15-PO1	