REAR AND SIDE EXTENSION

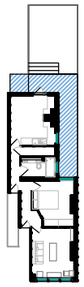

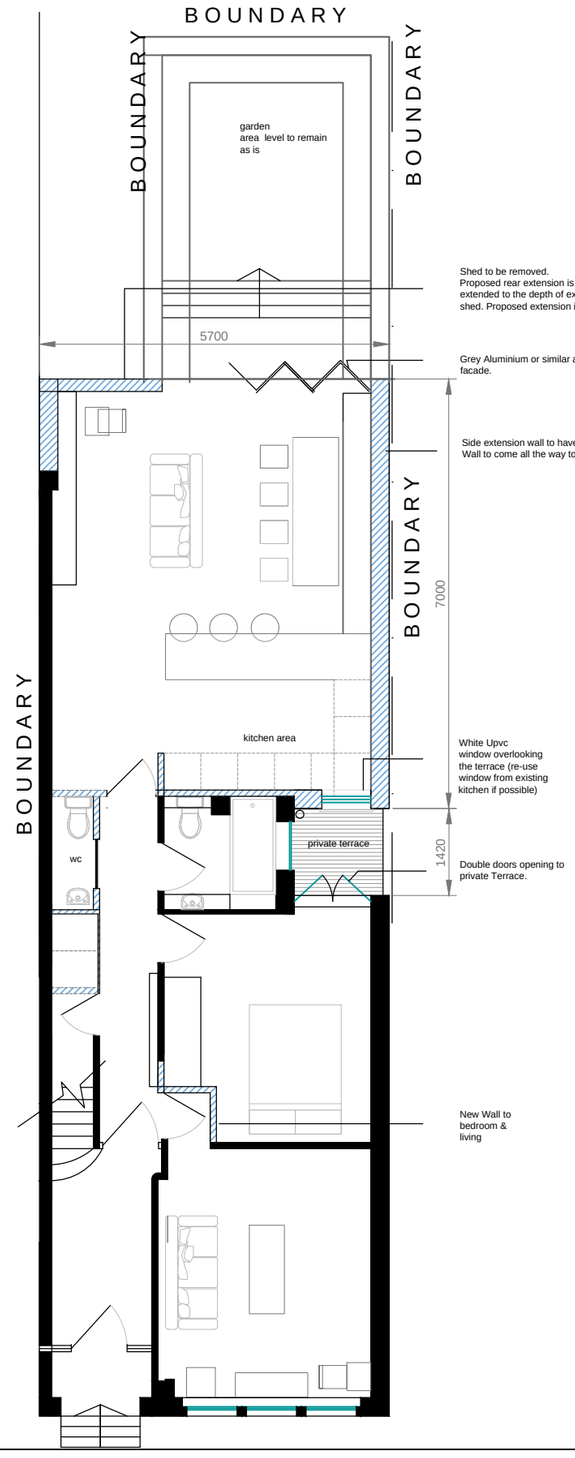

Proposed Ground FLoor Plan

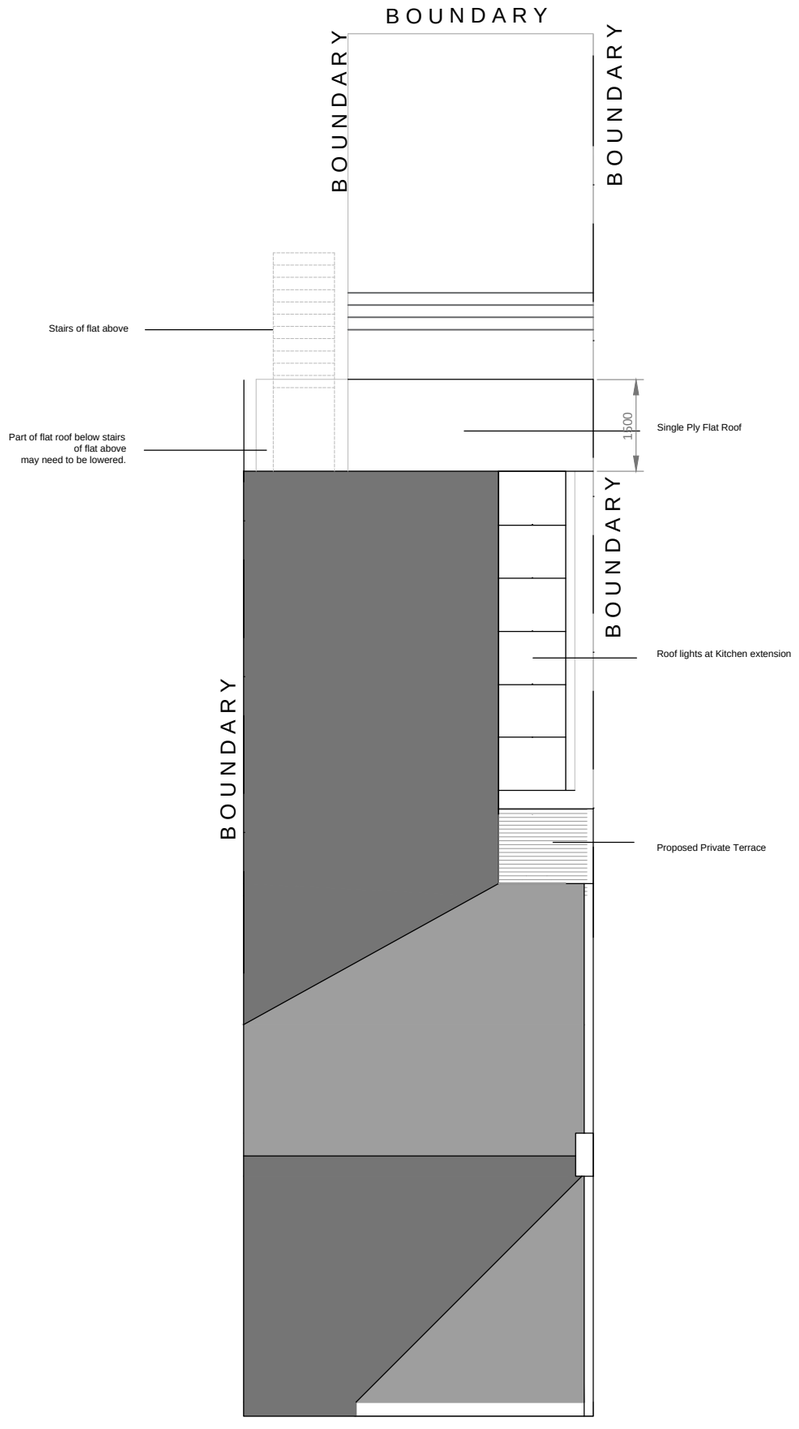

Proposed Roof Plan



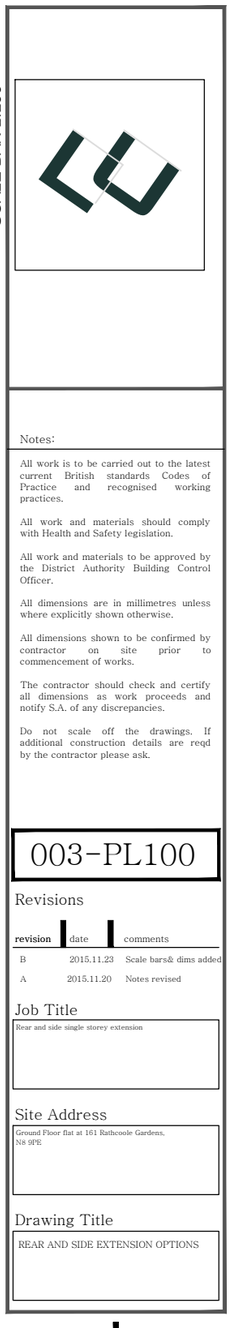

Notes:

All work is to be carried out to the latest current British standards Codes of Practice and recognised working practices.

All work and materials should comply with Health and Safety legislation.

All work and materials to be approved by the District Authority Building Control Officer.

All dimensions are in millimetres unless where explicitly shown otherwise.

All dimensions shown to be confirmed by contractor on site prior to commencement of works.

The contractor should check and certify all dimensions as work proceeds and notify S.A. of any discrepancies.

Do not scale off the drawings. If additional construction details are reqd by the contractor please ask.

003-PL100

Revisions

revision	date	comments
B	2015.11.23	Scale bars& dims added
A	2015.11.20	Notes revised

Job Title

Rear and side single storey extension

Site Address

Ground Floor flat at 161 Rathcoole Gardens, N8 9PE

Drawing Title

REAR AND SIDE EXTENSION OPTIONS

Scale
1:100@ A3

Date
25.04.15

Drawn
IS

A. 85 The Granary
Stanstead Abbotts
Ware
SG12 8XH
T. 07876274351
F. 01282 787 457
E. iida_sklirou@yahoo.co.uk