


EXISTING GROUND FLOOR PLAN

1m 5m 10m

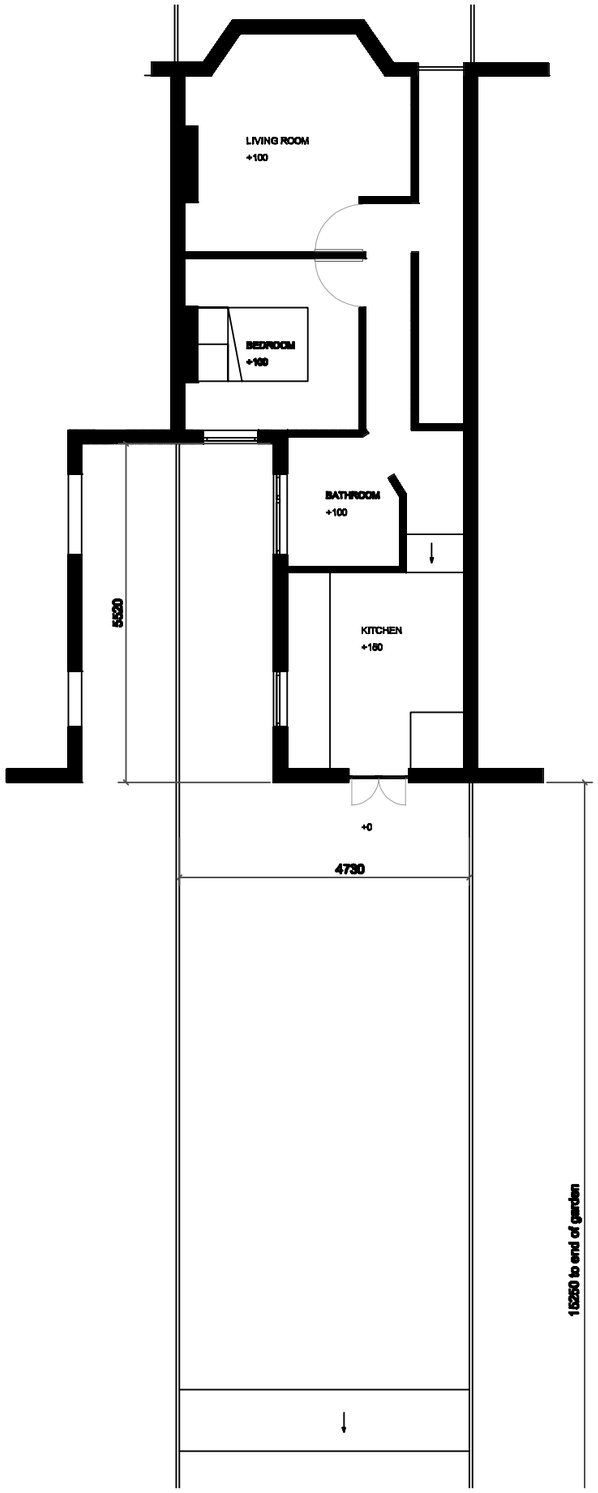

EXISTING BACK ELEVATION

This drawing is not to be used for construction, it is for information purposes only.

Date	Issue No.	Revision
10.03.14	A	Issued for Planning. Drawing number changed.
02.12.13	-	Issued for Information.

Roseberry Gardens

Number 74A, London, N4 1JL.

Existing Plan + Elevation
RG/504/13

Scale @A3 - 1:100 Drawn 10.10.13

Laura Rowland
Architectural Designer
07932224249