

Section FF

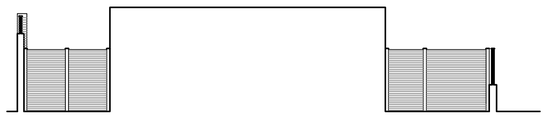

Section GG

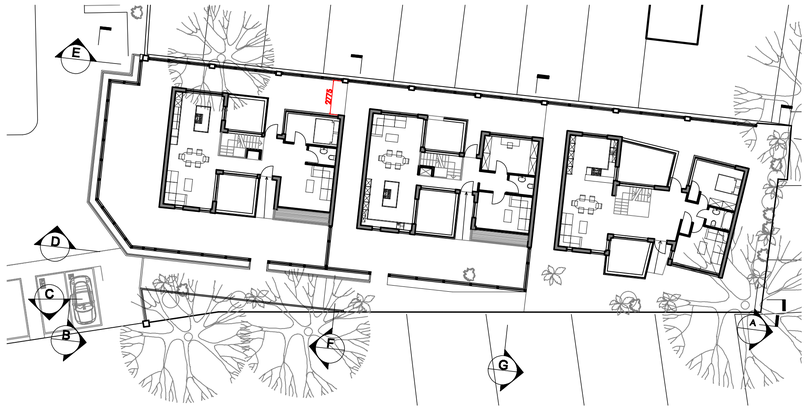

KEY TO SECTIONS 1:500 @ A3

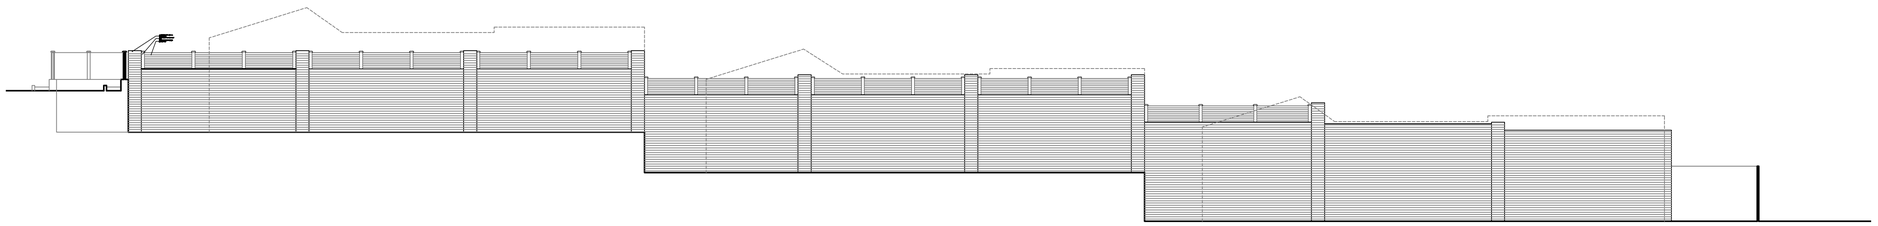

Section EE

0 m 5 m 10 m 15 m 20 m 25 m

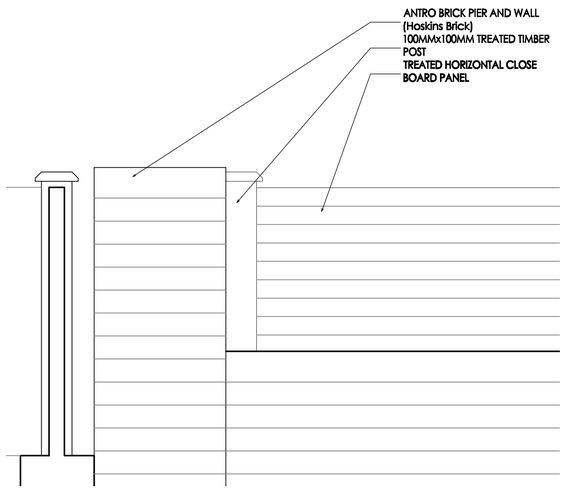

DETAIL TO SECTION E

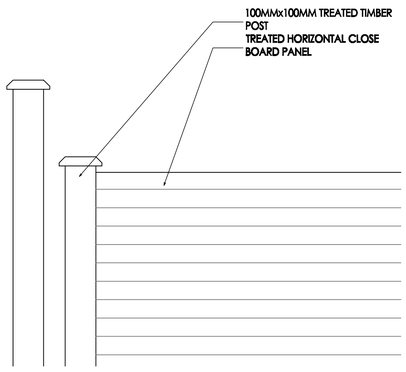

DETAIL TO SECTION F & G

0 m 1 m 2 m

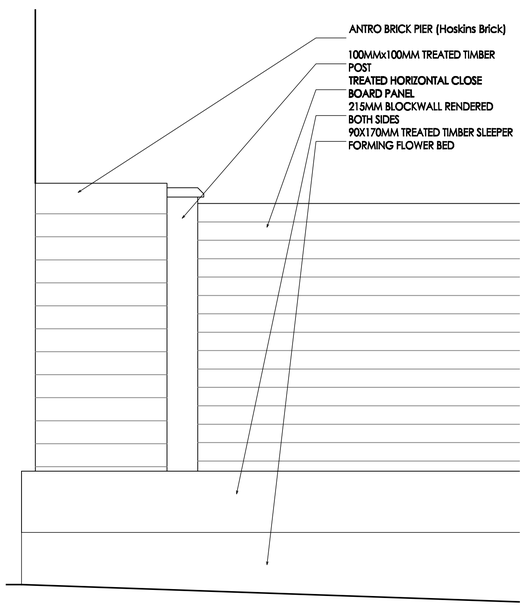

DETAIL TO SECTION B & D

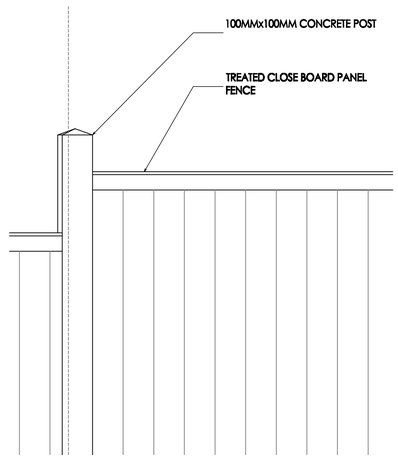

DETAIL TO SECTION A & C

THIS DRAWING IS COPYRIGHT & MUST NOT BE REPRODUCED IN WHOLE OR IN PART WITHOUT PRIOR CONSENT FROM GEOFF BEARDSLEY & PARTNERS (UK) LLP

revisions

ALL FIGURED DIMENSIONS TO BE CHECKED ON SITE BY CONTRACTOR BEFORE COMMENCING WORK.

NO DIMENSIONS SCALED FROM THIS DRAWING

GB&P

Geoff Beardsley & Partners (UK) LLP
CHARTERED ARCHITECTS, SURVEYORS, PRINCIPAL DESIGNERS, AND CDM CONSULTANTS
Elfin House, 1A Elfin Grove, Teddington, Middlesex TW11 8RD
Tel: 020 86144374 Fax: 020 89778494
www.gbparchitects.co.uk

client

G H BUILD LTD

job

SITE TO REAR OF
76 ST JAMES'S LANE
LONDON
N10

title

BOUNDARY
TREATMENT
ELEVATIONS

dwg no.

1533/282

scale 1:100-10 @ A1 APR 2017
1:200-20 @ A3