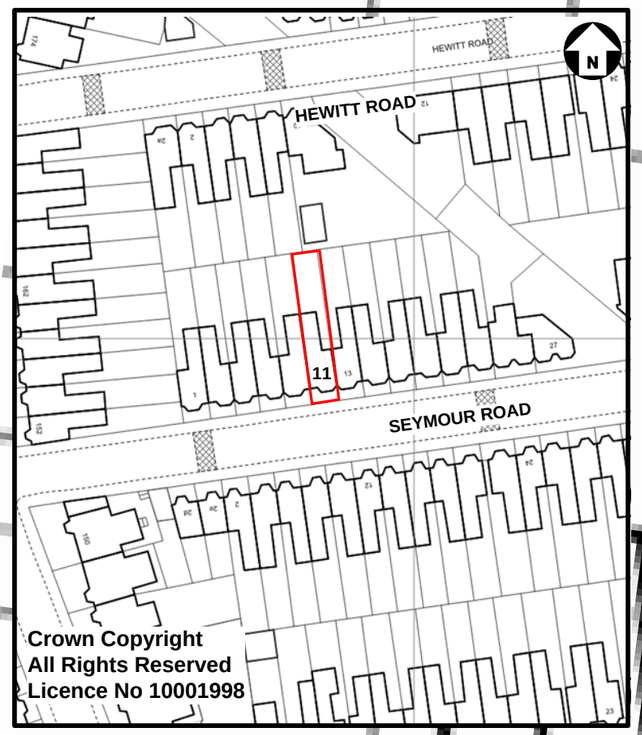

LOCATION PLAN 1/1250

0m 6m 10m 20m

Proposed rear facing dormer

9

13

SEYMOUR ROAD

COPYRIGHT NOTICE:
This drawing is protected by copyright and may not be reproduced or used without the written consent of K-Side Designs

DO NOT SCALE FROM THIS DRAWING

Rev	Description	Date

K-Side Designs
Planning, Building and Structural Consultants

84 Kenilworth Avenue,
London E17 4PE

Tel: 020 8527 2660
07920 745138

Project:
Flat 2
11 Seymour Road
London
N8 0BJ

Client:
Matt Ashcroft

Title:
Site and Location Plan

Scale:	Drawn:
1:200 @ A3	ADM

Date:
November 2015

Drawing No:	Revision:
ksd/15/72P/01	

0m 1.5m 2.5m 5m

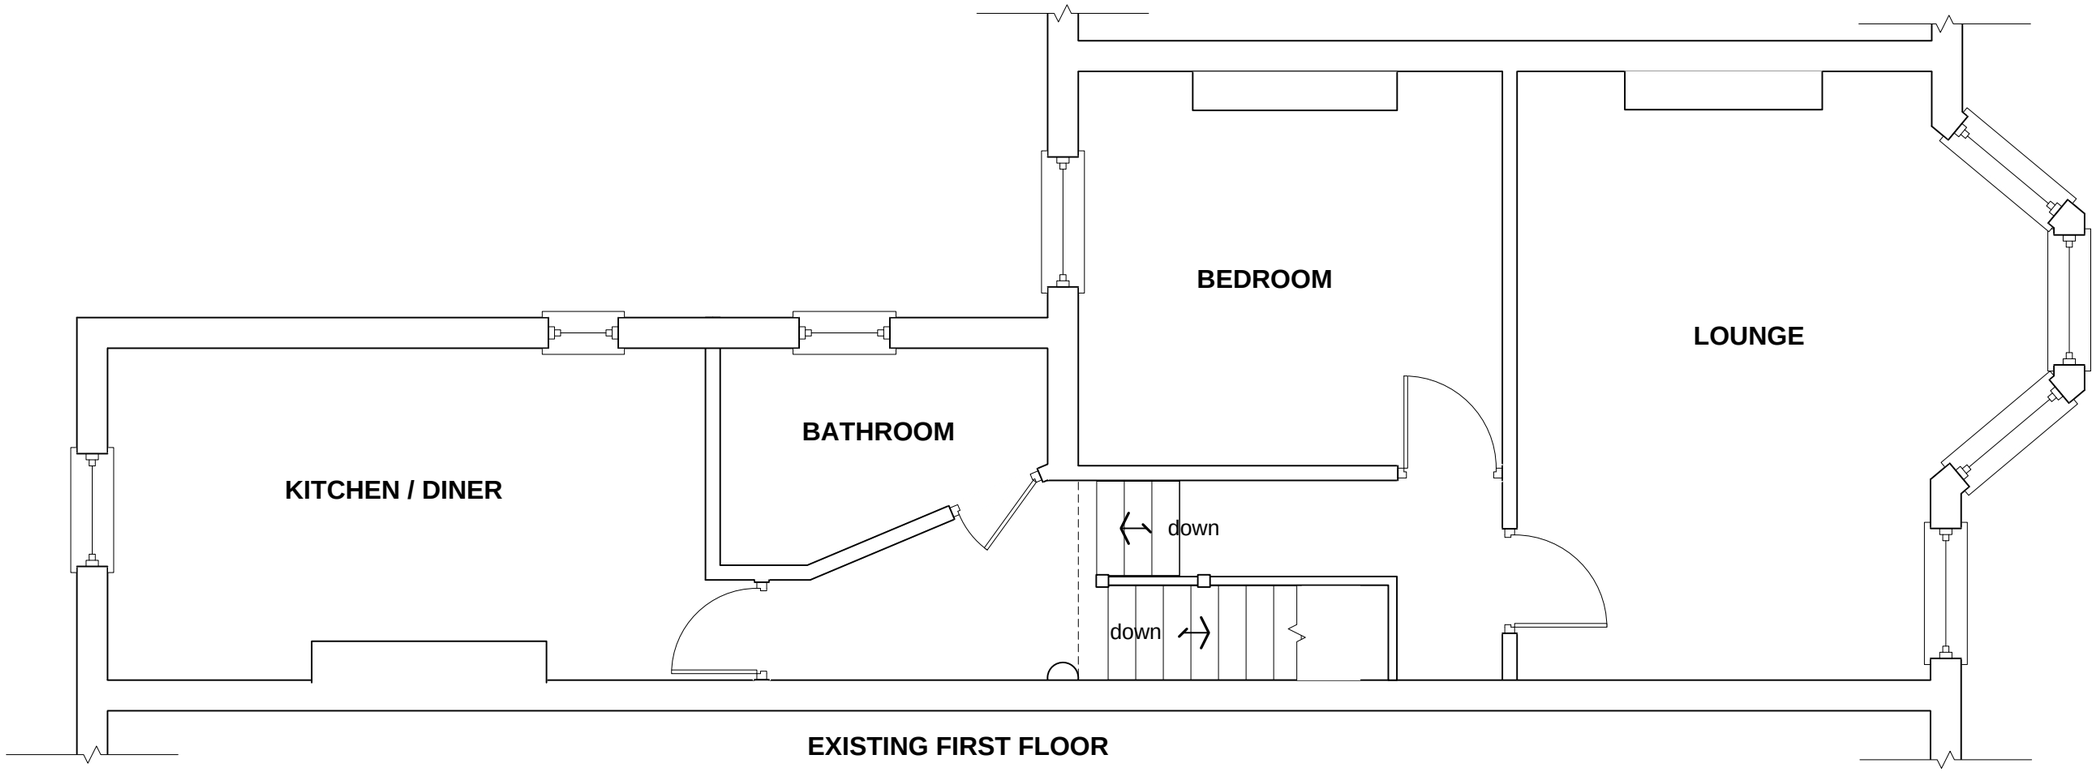

EXISTING FIRST FLOOR

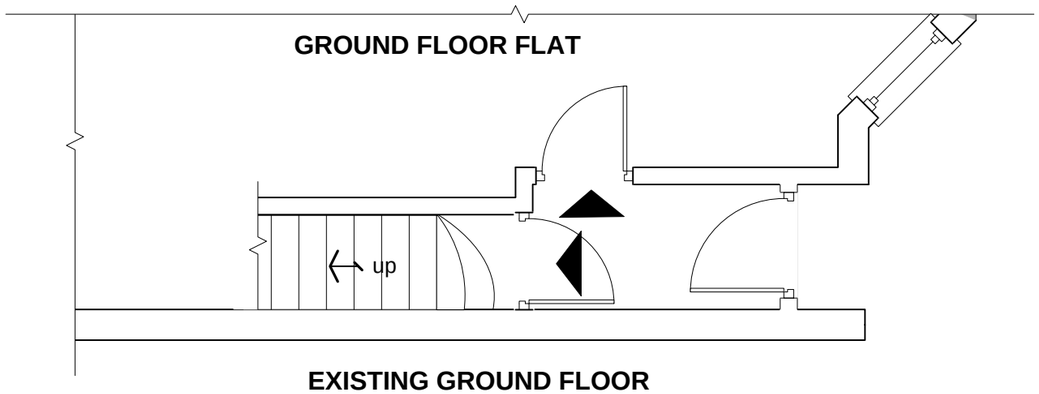

EXISTING GROUND FLOOR

COPYRIGHT NOTICE:
This drawing is protected by copyright and may not be reproduced or used without the written consent of K-Side Designs

DO NOT SCALE FROM THIS DRAWING

Rev	Description	Date

K-Side Designs
Planning, Building and Structural Consultants

84 Kenilworth Avenue,
London E17 4PE

Tel: 020 8527 2660
07920 745138

Project:
Flat 2
11 Seymour Road
London
N8 0BJ

Client:
Matt Ashcroft

Title:
Existing First Floor

Scale:	Drawn:
1:50 @ A3	ADM

Date:
November 2015

Drawing No:	Revision:
ksd/15/72P/02	

0m 1.5m 2.5m 5m



COPYRIGHT NOTICE:
This drawing is protected by copyright and may not be reproduced or used without the written consent of K-Side Designs

DO NOT SCALE FROM THIS DRAWING

Rev	Description	Date

K-Side Designs
Planning, Building and Structural Consultants

84 Kenilworth Avenue,
London E17 4PE

Tel: 020 8527 2660
07920 745138

Project:
Flat 2
11 Seymour Road
London
N8 0BJ

Client:
Matt Ashcroft

Title:
Existing Rear Elevations

Scale:	Drawn:
1:50 @ A3	ADM

Date:
November 2015

Drawing No:	Revision:
ksd/15/72P/03	

0m 1.5m 2.5m 5m

COPYRIGHT NOTICE:
This drawing is protected by copyright and may not be reproduced or used without the written consent of K-Side Designs

DO NOT SCALE FROM THIS DRAWING

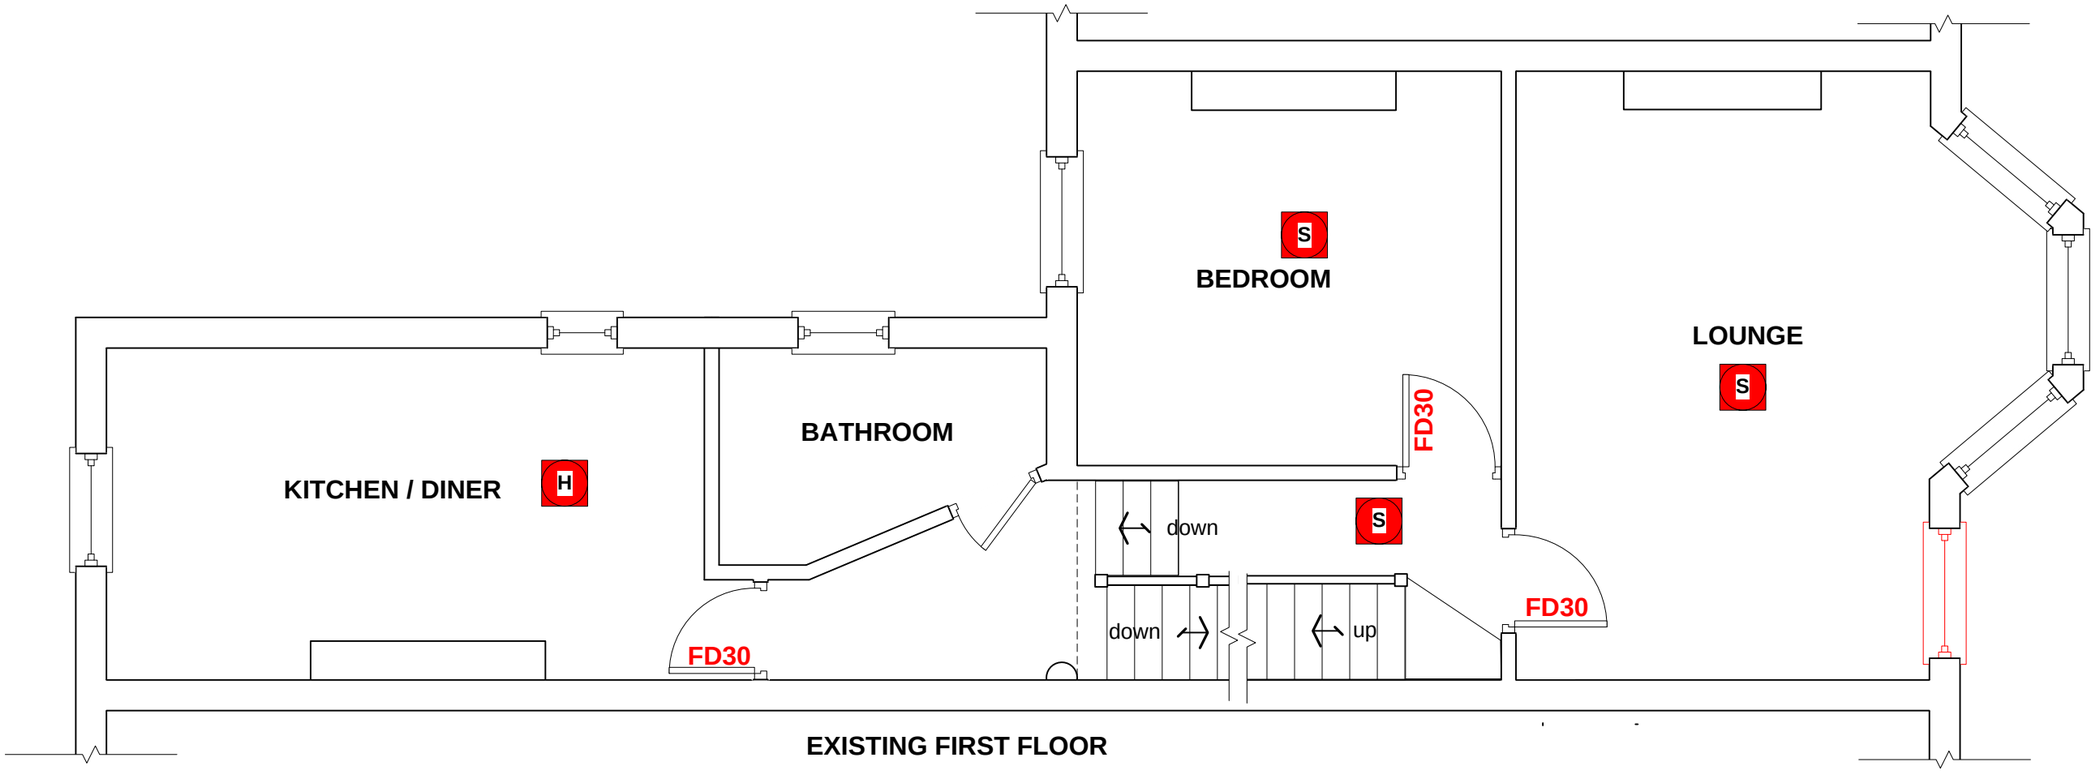

EXISTING FIRST FLOOR

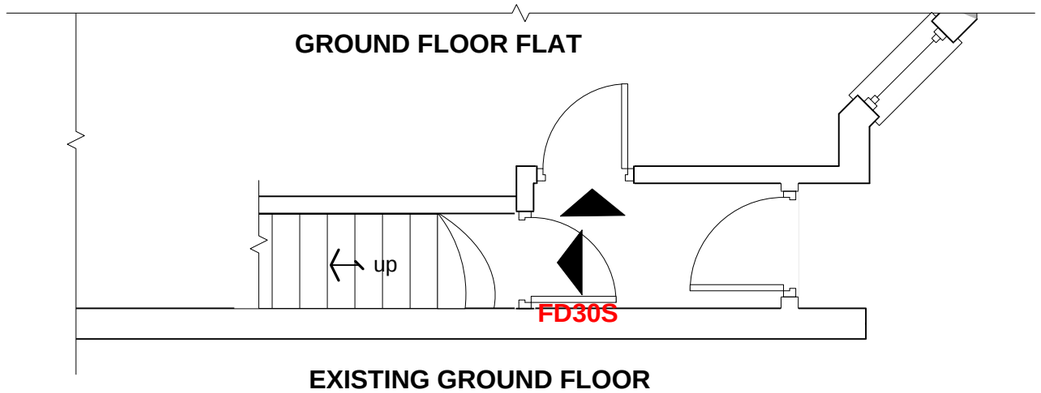

EXISTING GROUND FLOOR

Escape window

FD30 Fire rated door

S Mains linked smoke / heat detector

Rev	Description	Date

K-Side Designs
Planning, Building and Structural Consultants

84 Kenilworth Avenue,
London E17 4PE

Tel: 020 8527 2660
07920 745138

Project:
Flat 2
11 Seymour Road
London
N8 0BJ

Client:
Matt Ashcroft

Title:
Proposed First Floor

Scale: 1:50 @ A3

Drawn: ADM

Date: November 2015

Drawing No: ksd/15/72P/04

Revision:

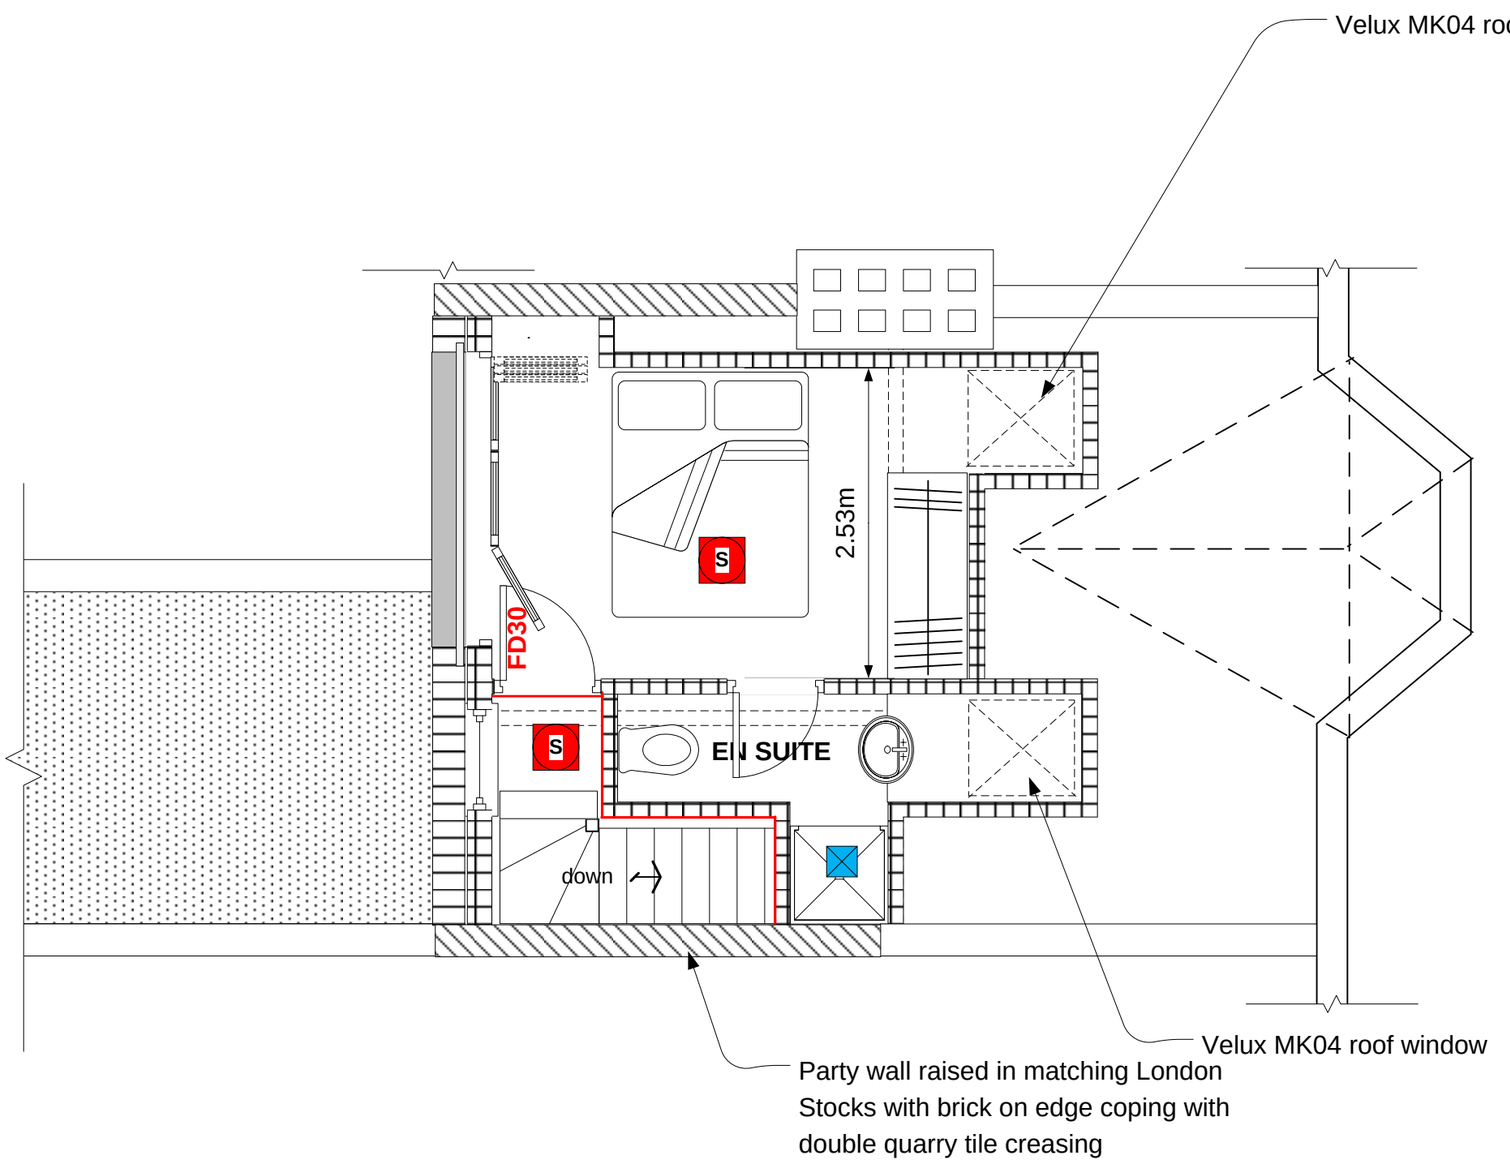

Extraction unit ducted to atmosphere

FD30 Fire rated door

S Mains linked smoke detector

Fire rated partition

COPYRIGHT NOTICE:
This drawing is protected by copyright and may not be reproduced or used without the written consent of K-Side Designs

DO NOT SCALE FROM THIS DRAWING

Rev	Description	Date

K-Side Designs
Planning, Building and Structural Consultants

84 Kenilworth Avenue,
London E17 4PE

Tel: 020 8527 2660
07920 745138

Project:
Flat 2
11 Seymour Road
London
N8 0BJ

Client:
Matt Ashcroft

Title:
Proposed First Floor

Scale: 1:50 @ A3

Drawn: ADM

Date: November 2015

Drawing No: ksd/15/72P/05

Revision:

0m 1.5m 2.5m 5m

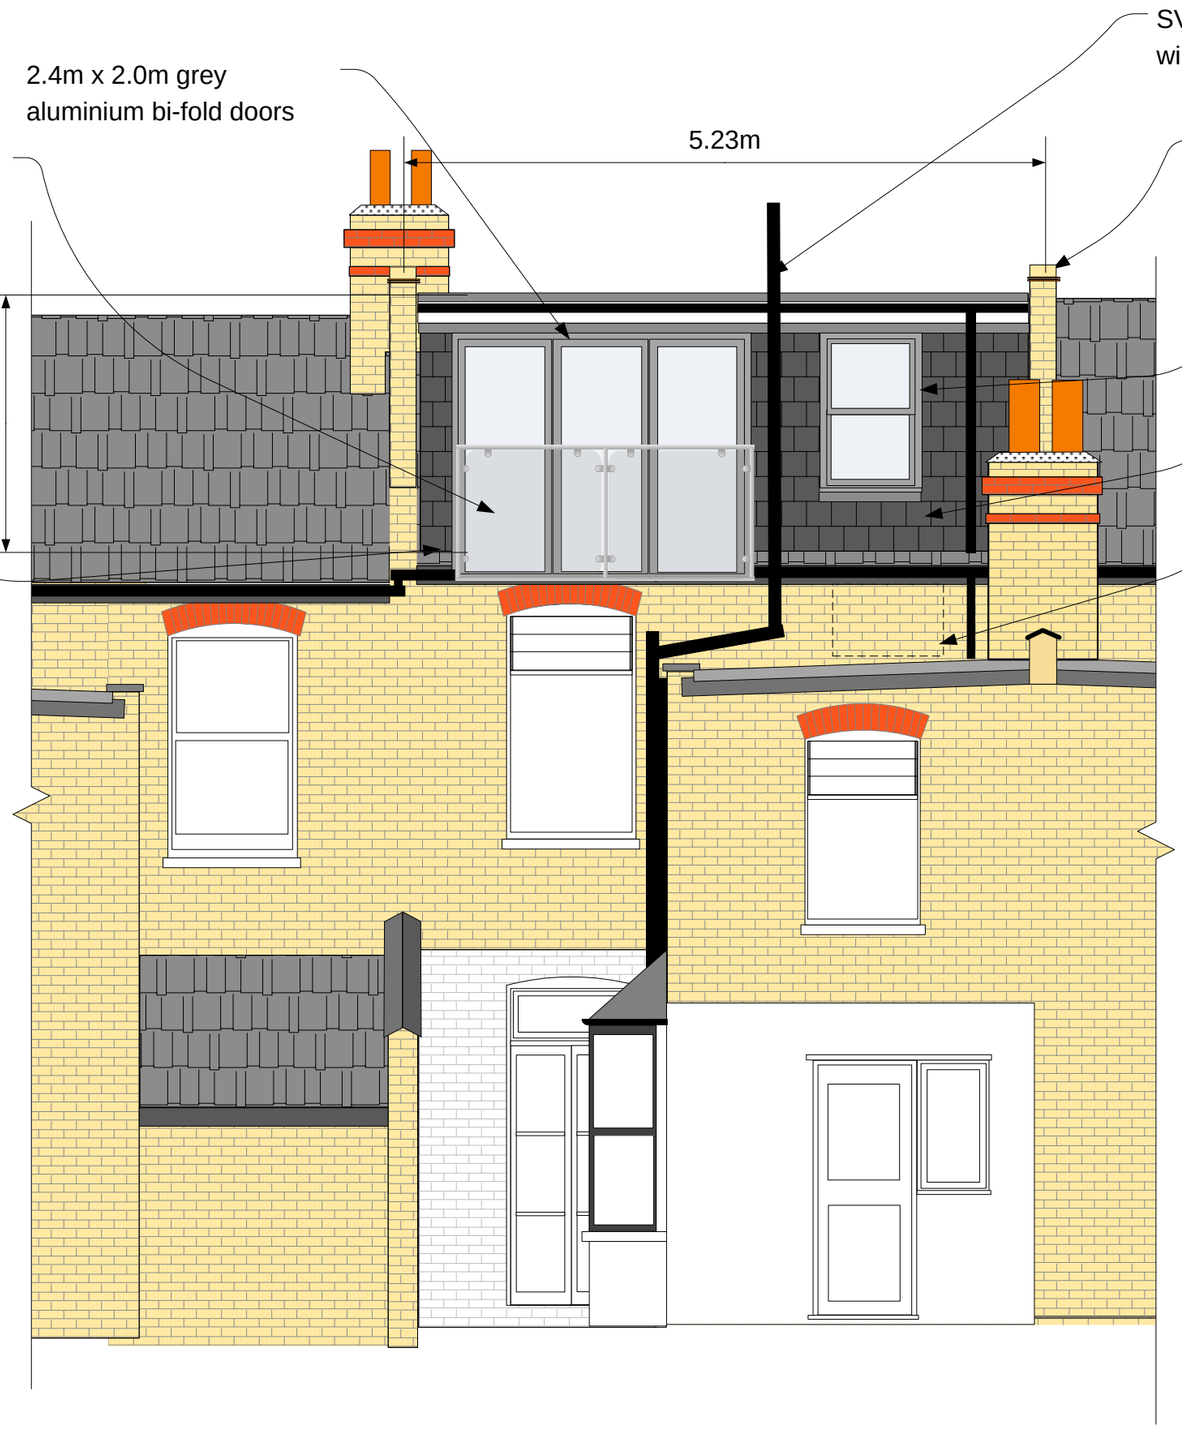

COPYRIGHT NOTICE:
This drawing is protected by copyright and may not be reproduced or used without the written consent of K-Side Designs

DO NOT SCALE FROM THIS DRAWING

Rev	Description	Date

K-Side Designs
Planning, Building and Structural Consultants

84 Kenilworth Avenue,
London E17 4PE

Tel: 020 8527 2660
07920 745138

Project:
Flat 2
11 Seymour Road
London
N8 0BJ

Client:
Matt Ashcroft

Title:
Existing Rear Elevations

Scale:	Drawn:
1:50 @ A3	ADM

Date:
November 2015

Drawing No:	Revision:
ksd/15/72P/06	