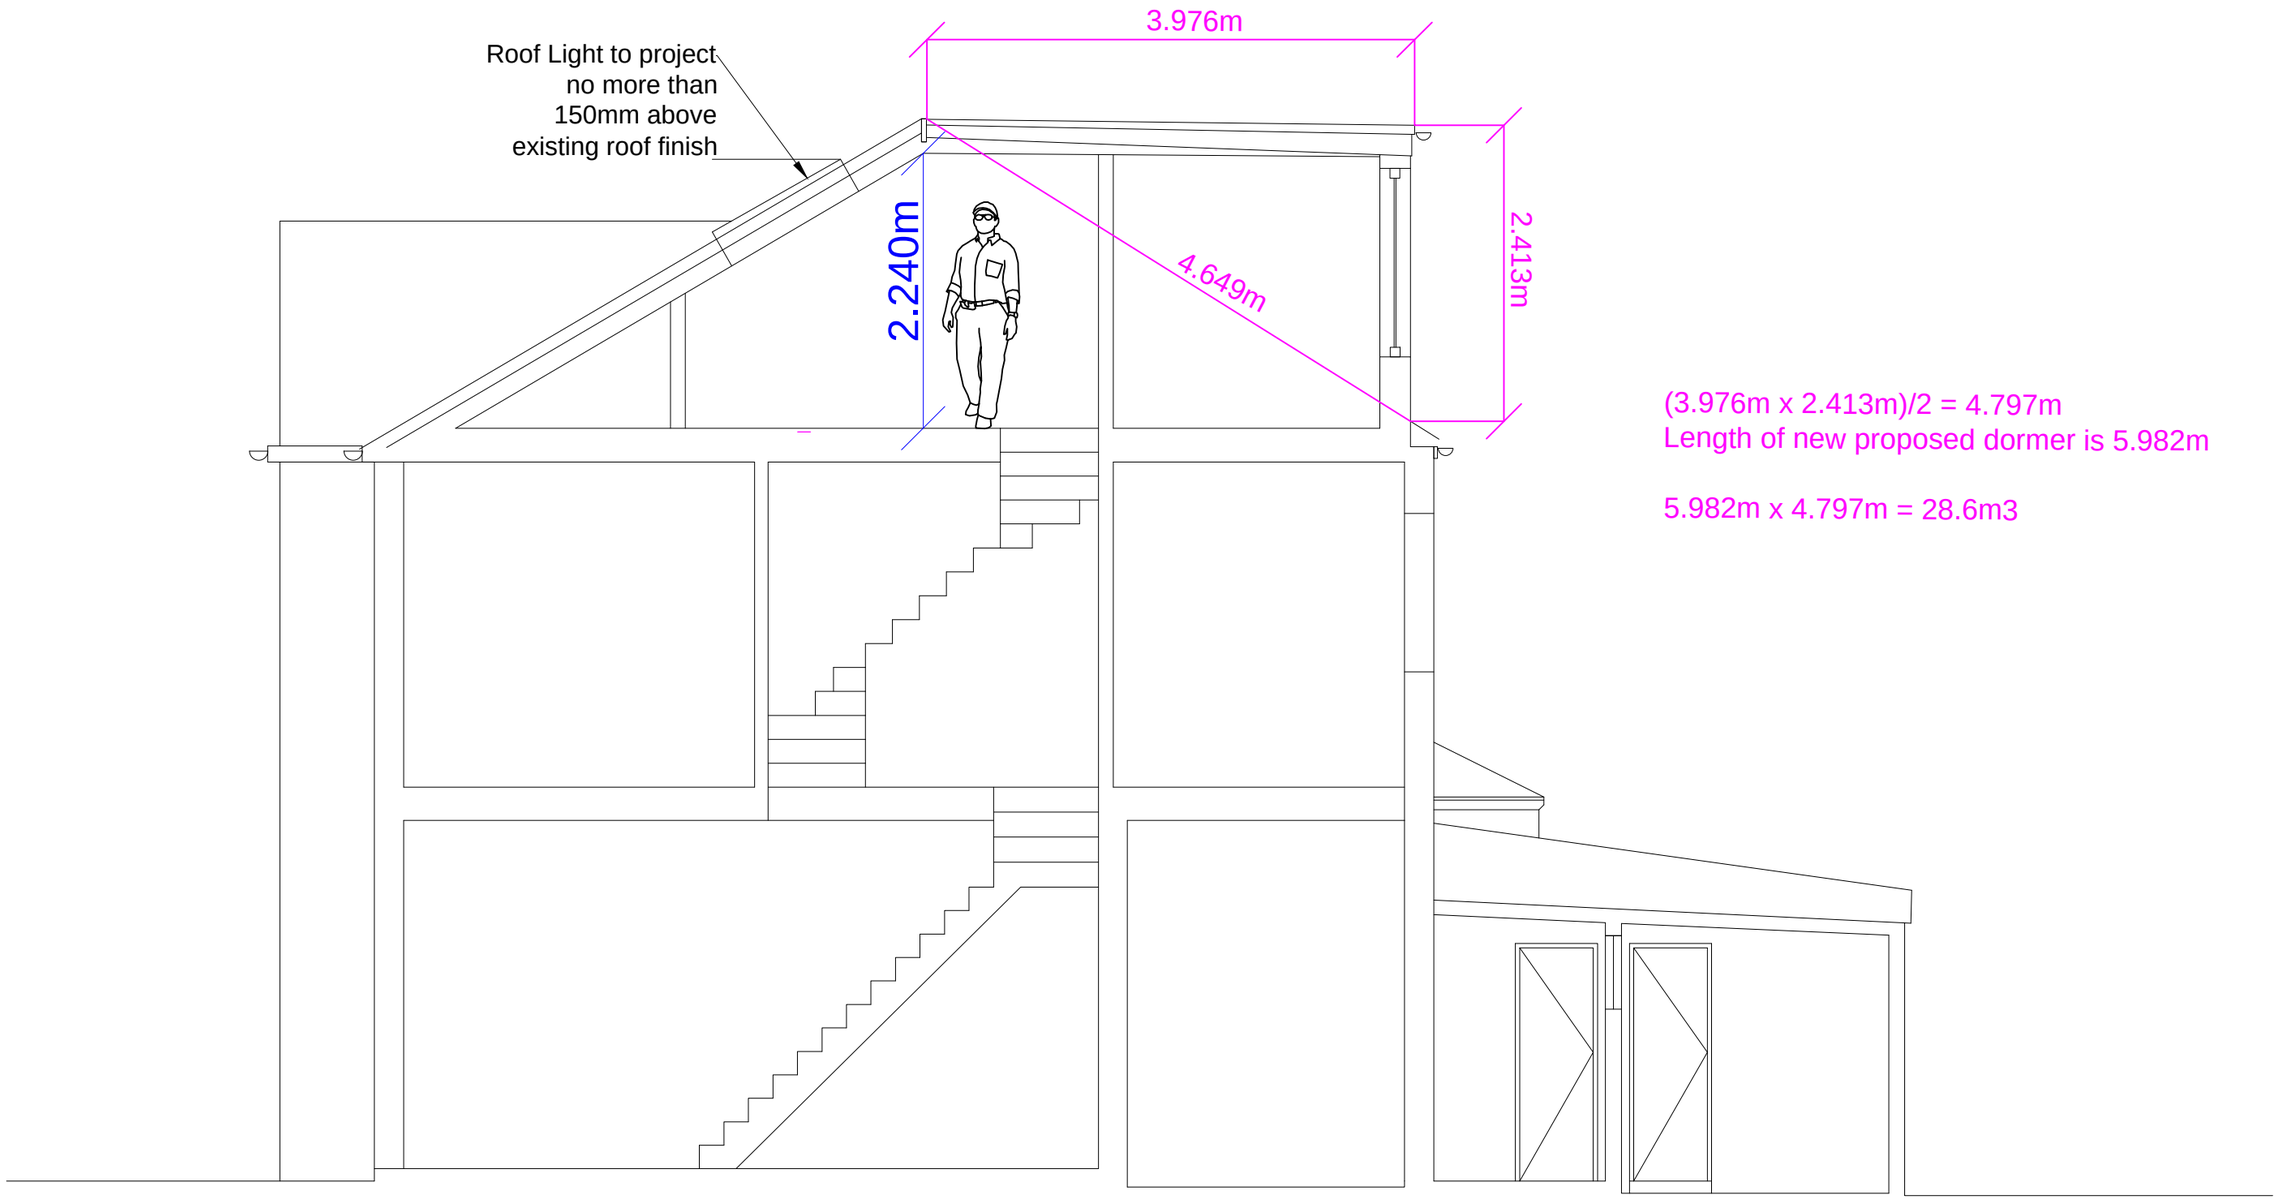



(3.976m x 2.413m)/2 = 4.797m
Length of new proposed dormer is 5.982m

5.982m x 4.797m = 28.6m3

Proposed Section

0 1 2 3 4 5

METRES

| | | |
|---|---|---|
| 91 Boundary Road, Wood Green, N22 6AS | | |
| Householder Planning Application | | Scale: 1:50 @ A3 |
| Proposed Section - Section BB | Jan 2016 | Dwg No.: P0 - 13 |