

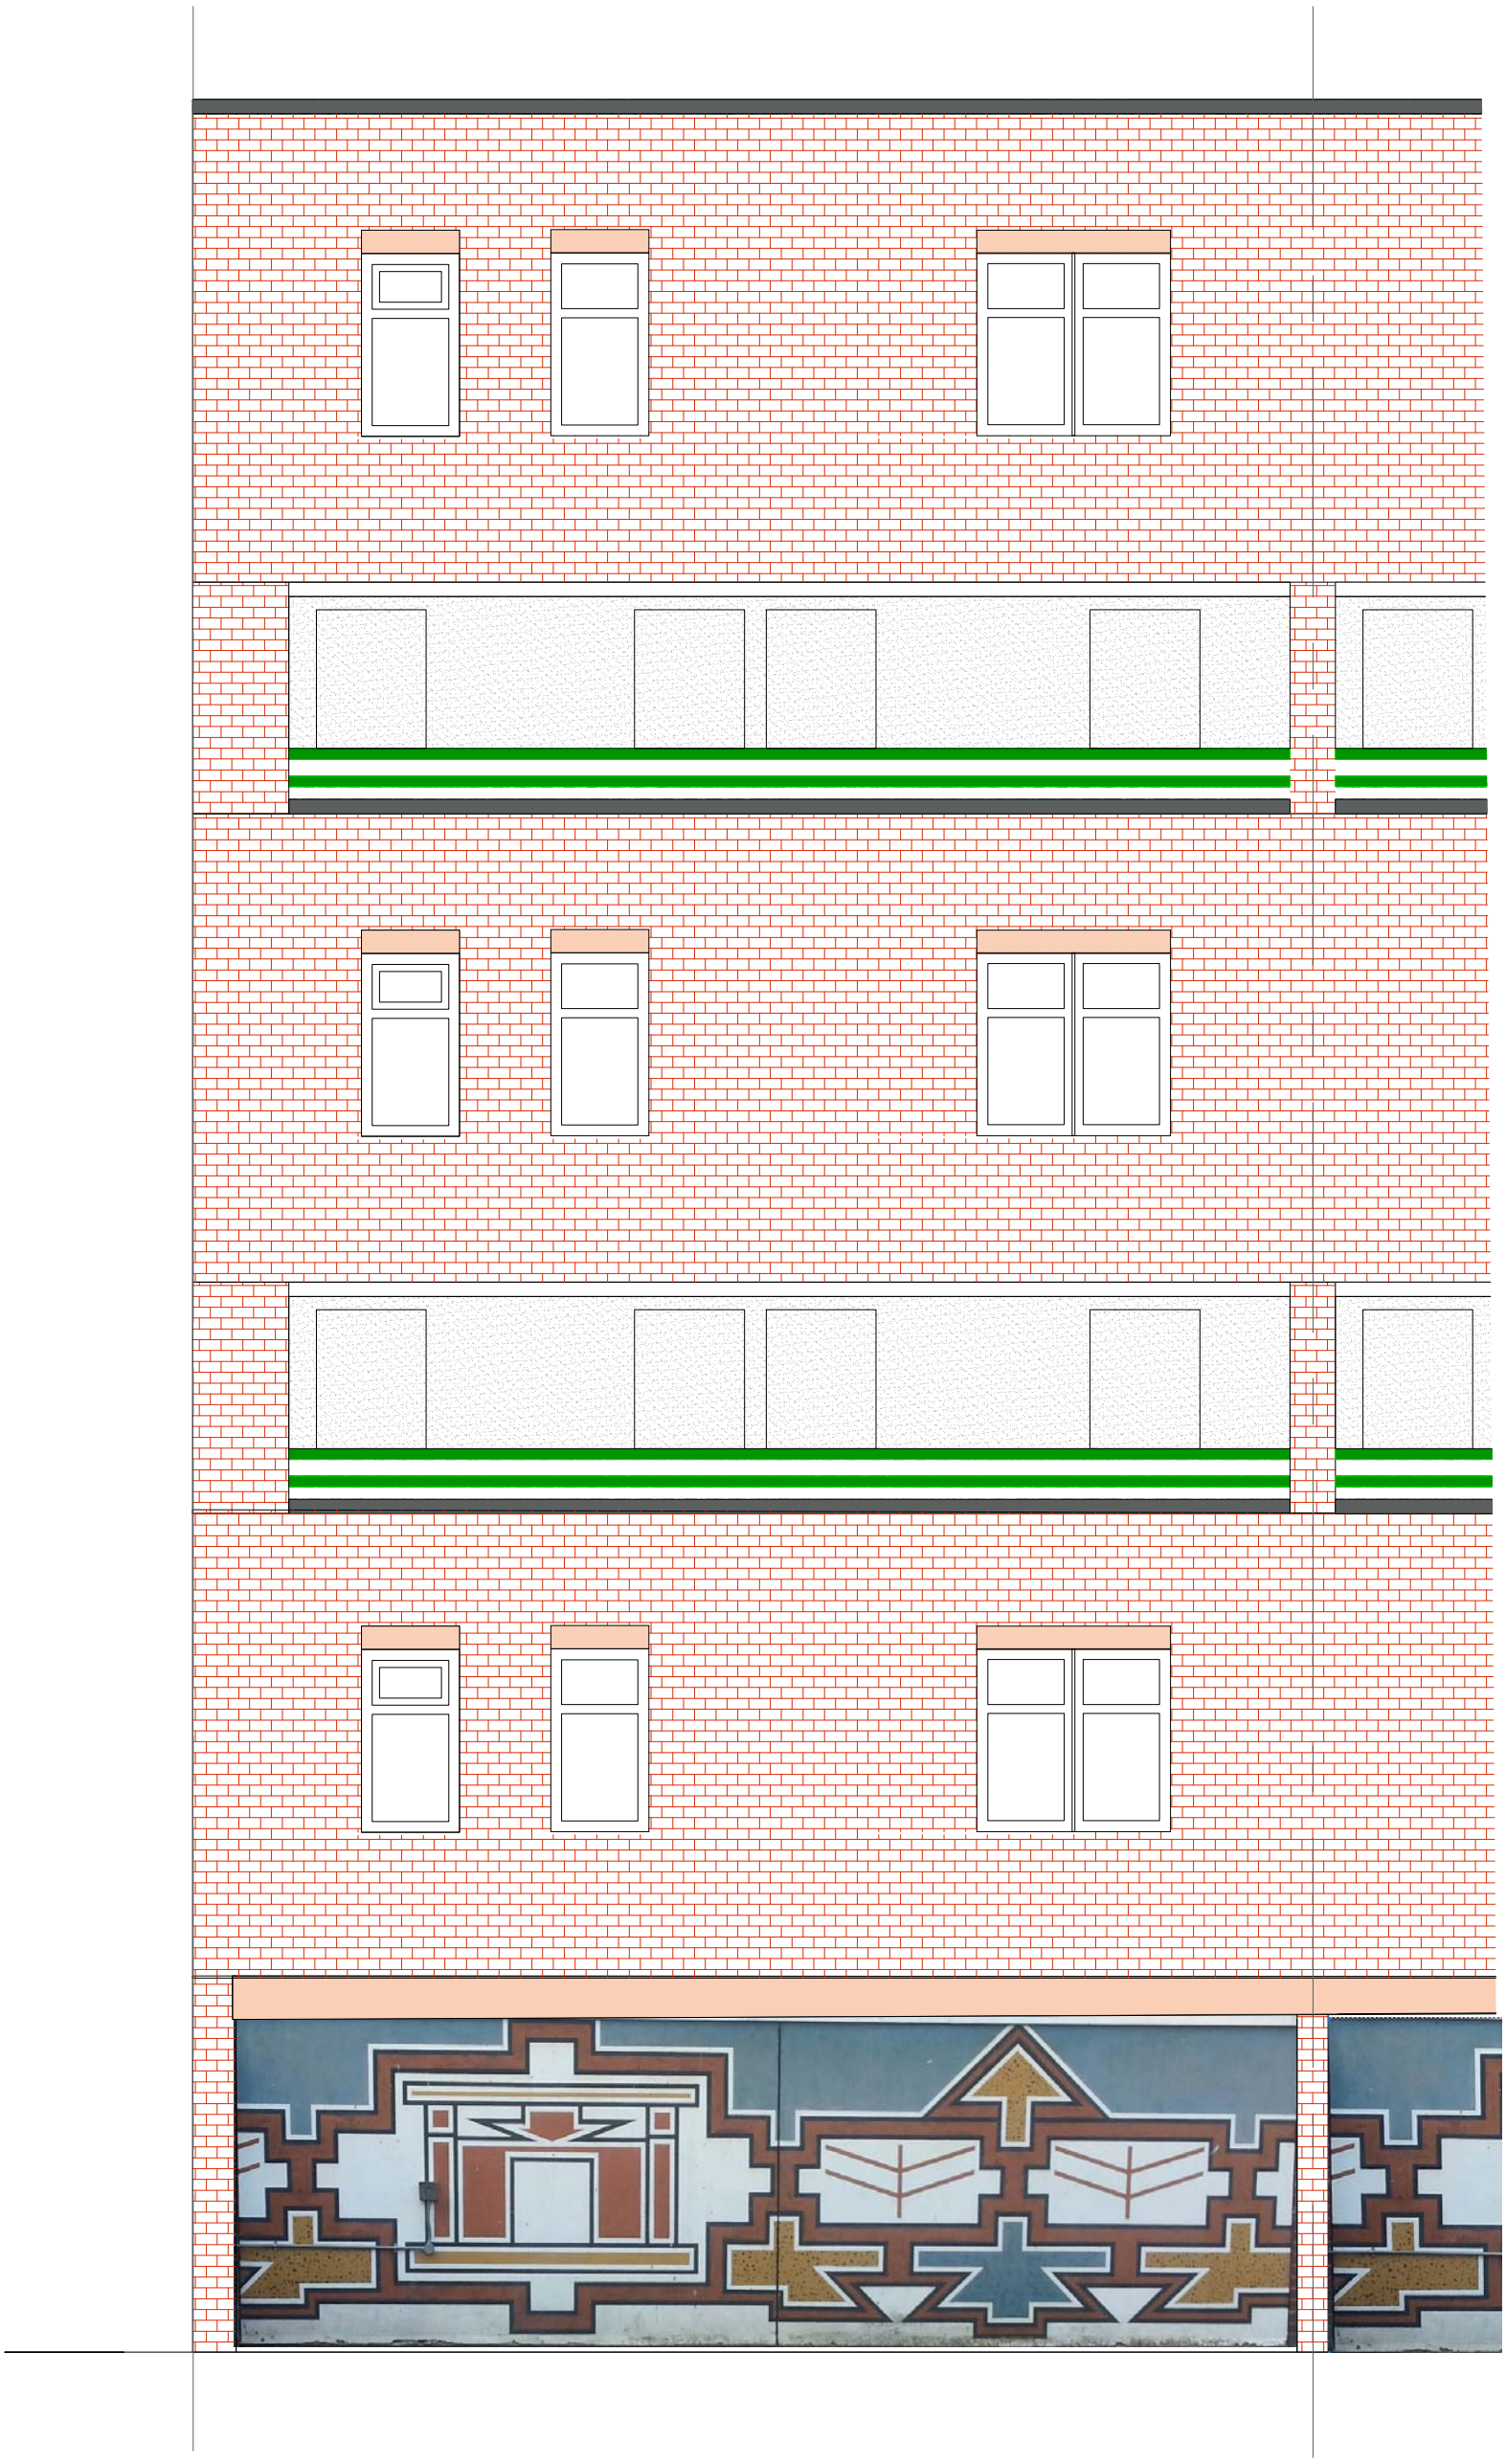


Project Title: Conversion of Garage space to Youth Club	Dwg Title	Existing Front Elevation	Haringey LONDON Building Control Consult
	Scale @ A3	1:50	
Project Address: Edgecot Grove Garages, Edgecot Grove N15	Date	Nov 2015	client: Homes for Haringey
	Drwg No.	EDGE/15/01 Rev	

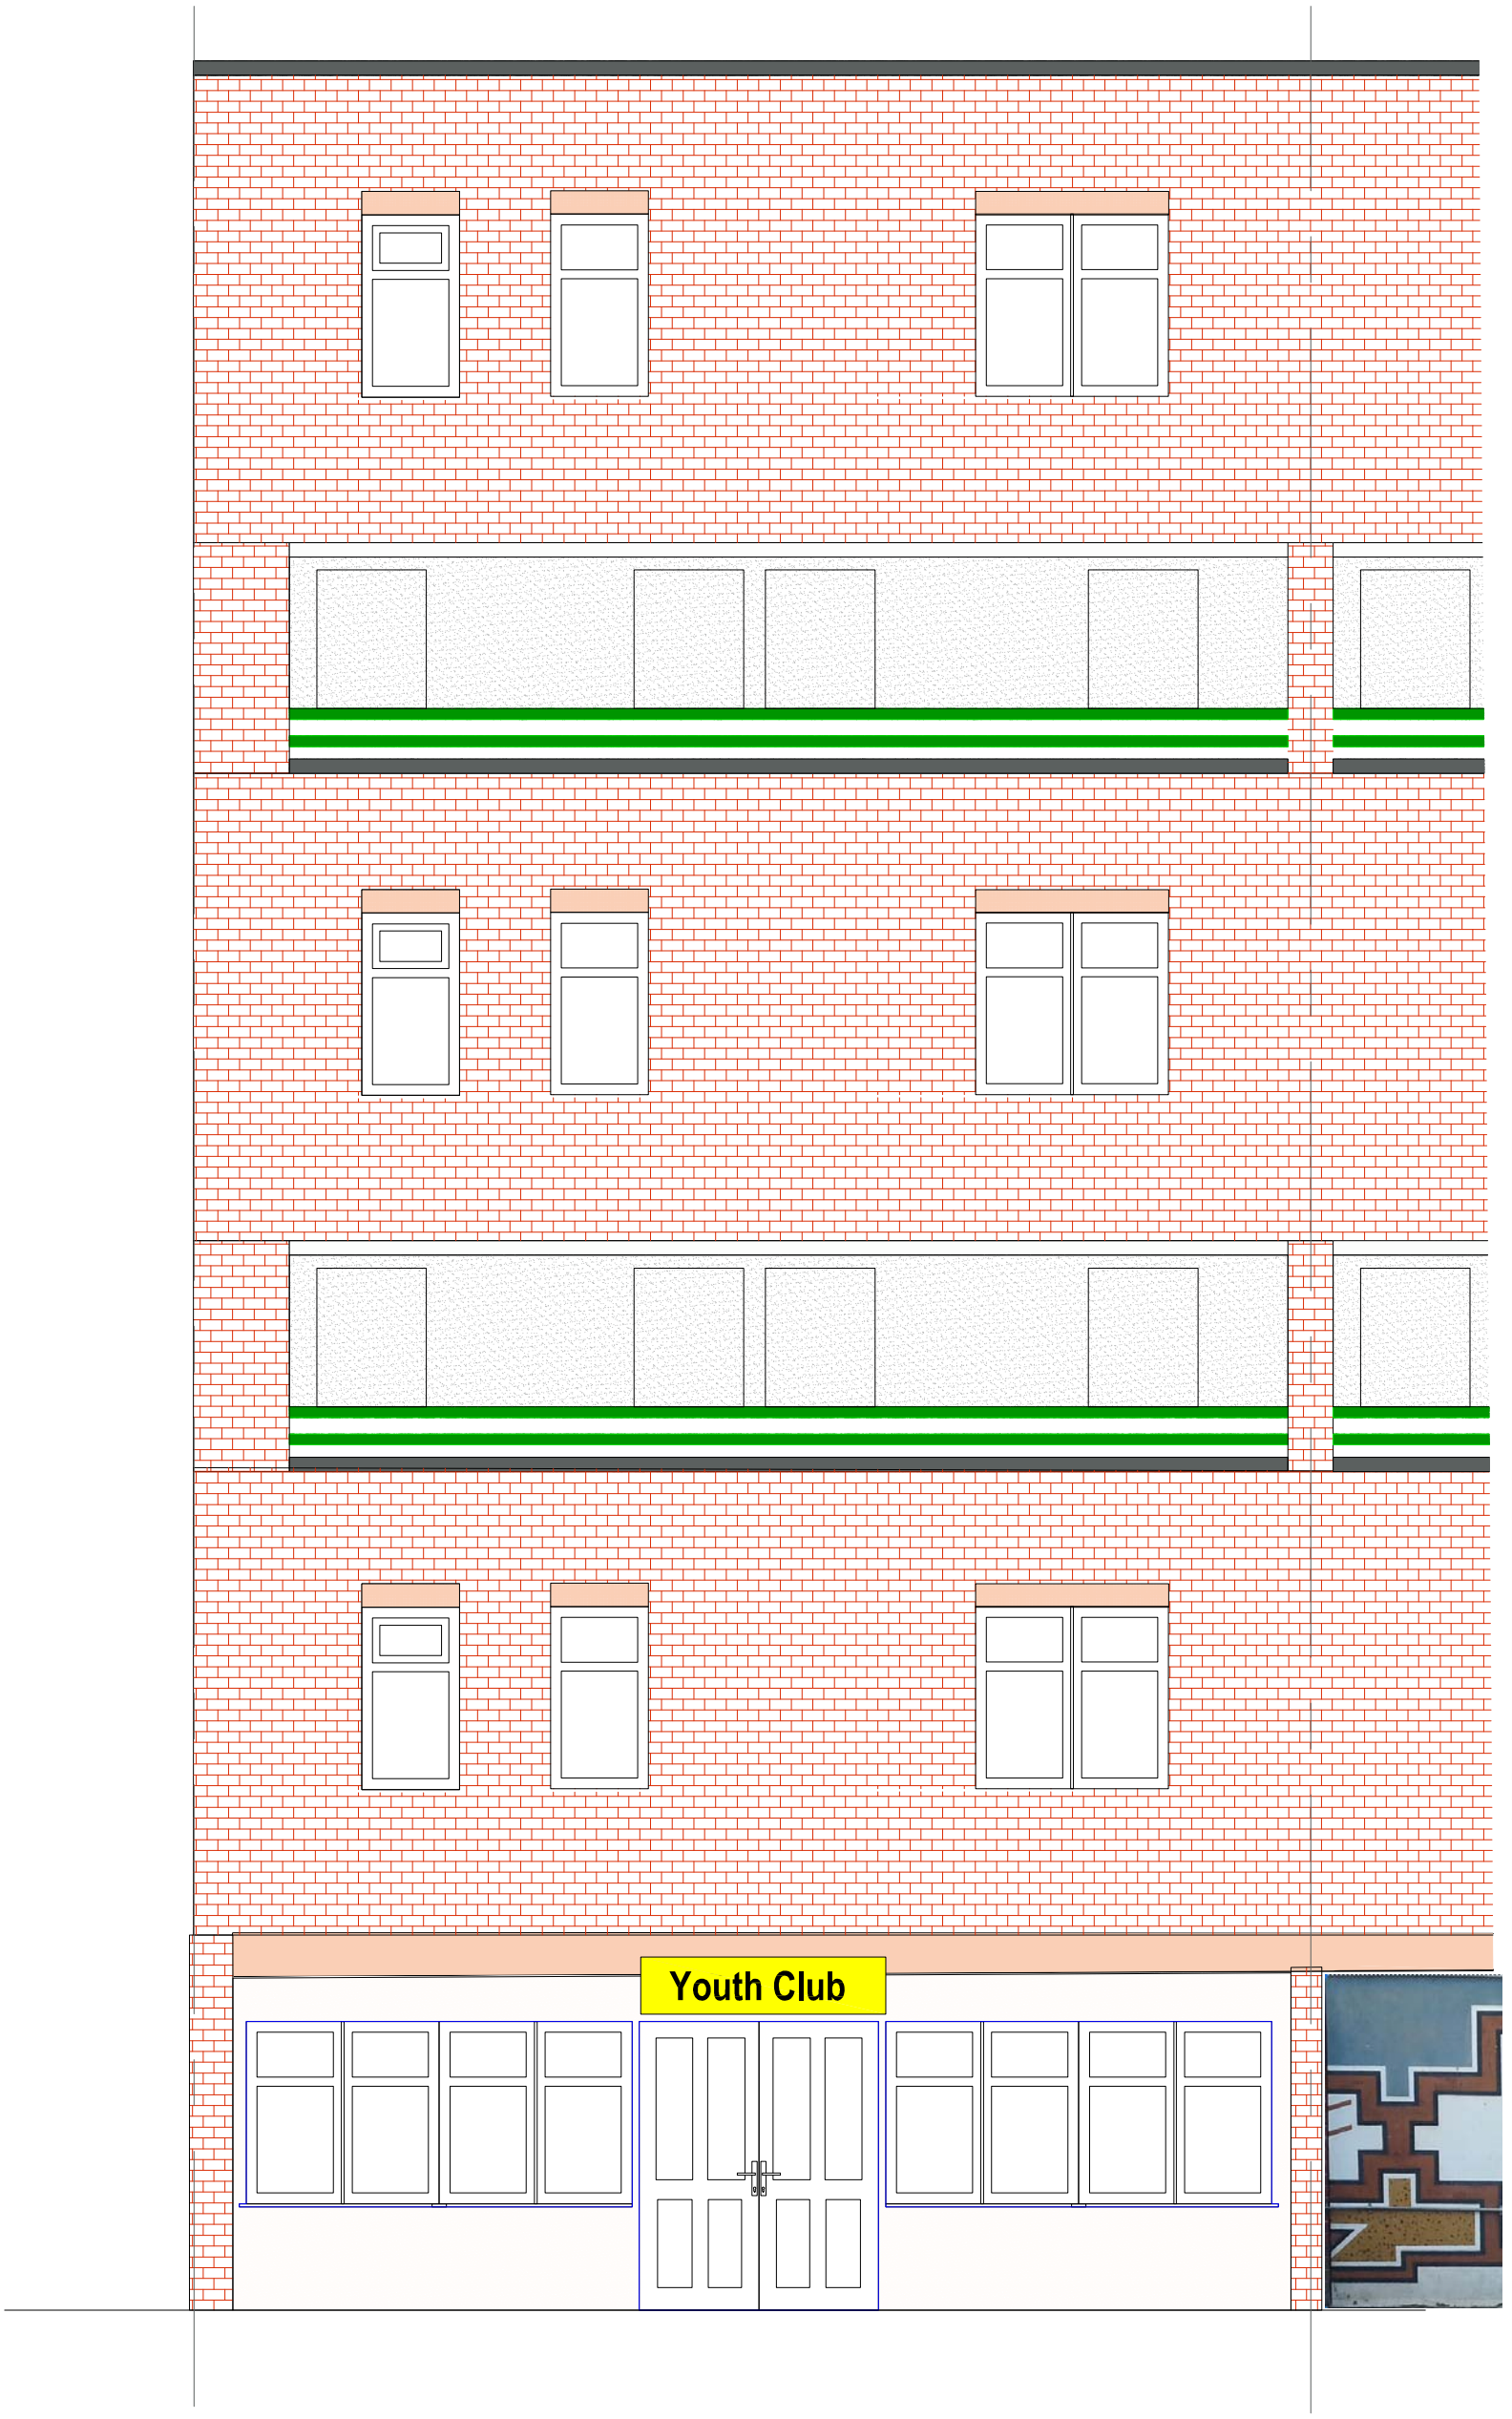


Project Title: Conversion of Garage space to Youth Club	Dwg Title	Proposed Front Elevation	Haringey LONDON Building Control Consult
	Scale @ A3	1:50	
Project Address: Edgecot Grove Garages, Edgecot Grove N15	Date	Nov 2015	client: Homes for Haringey
	Drwg No.	EDGE/15/02 | Rev	

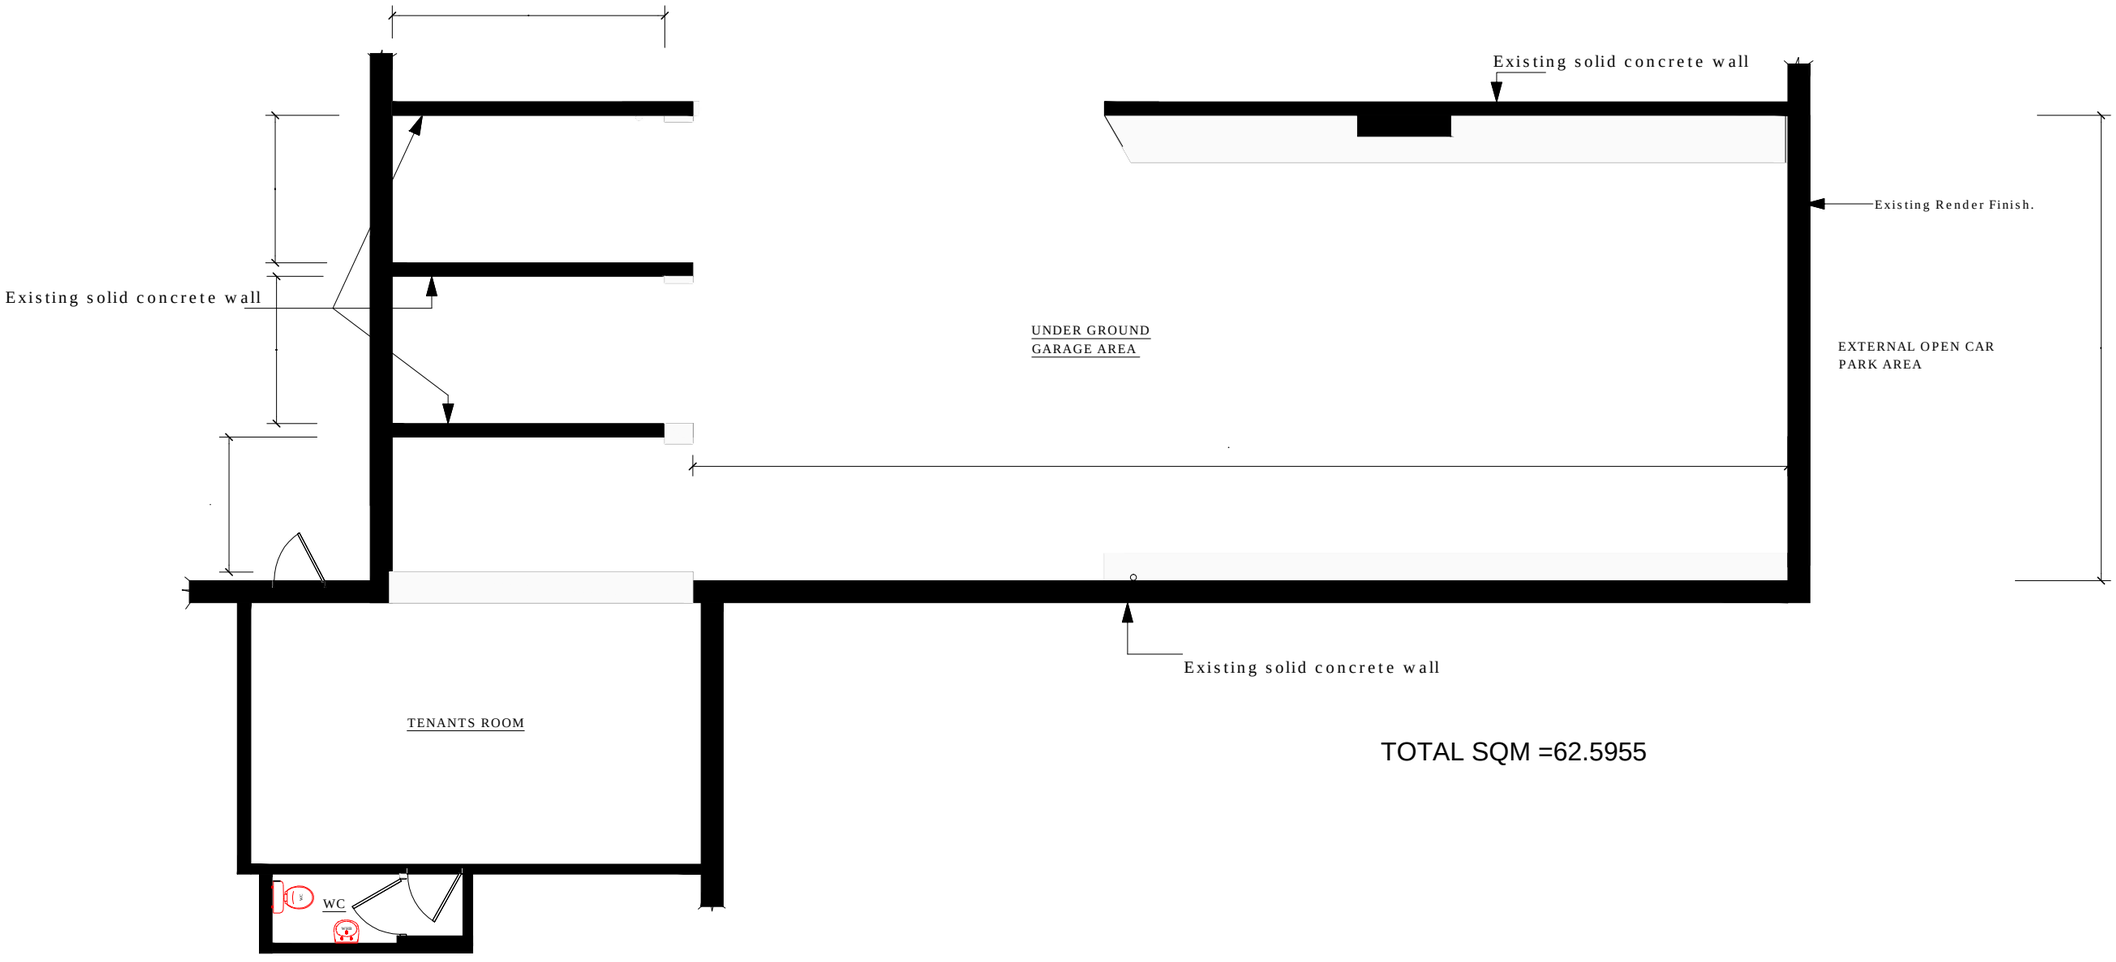

TOTAL SQM =62.5955

Project Title: Conversion of Garage space to Youth Club	Dwg Title	Existing Ground Floor Plan	Haringey LONDON Building Control Consult
	Scale @ A3	1:100	
Project Address: Edgecot Grove Garages, Edgecot Grove N15	Date	Nov 2015	client: Homes for Haringey
	Drwg No.	EDGE/15/03 | Rev	

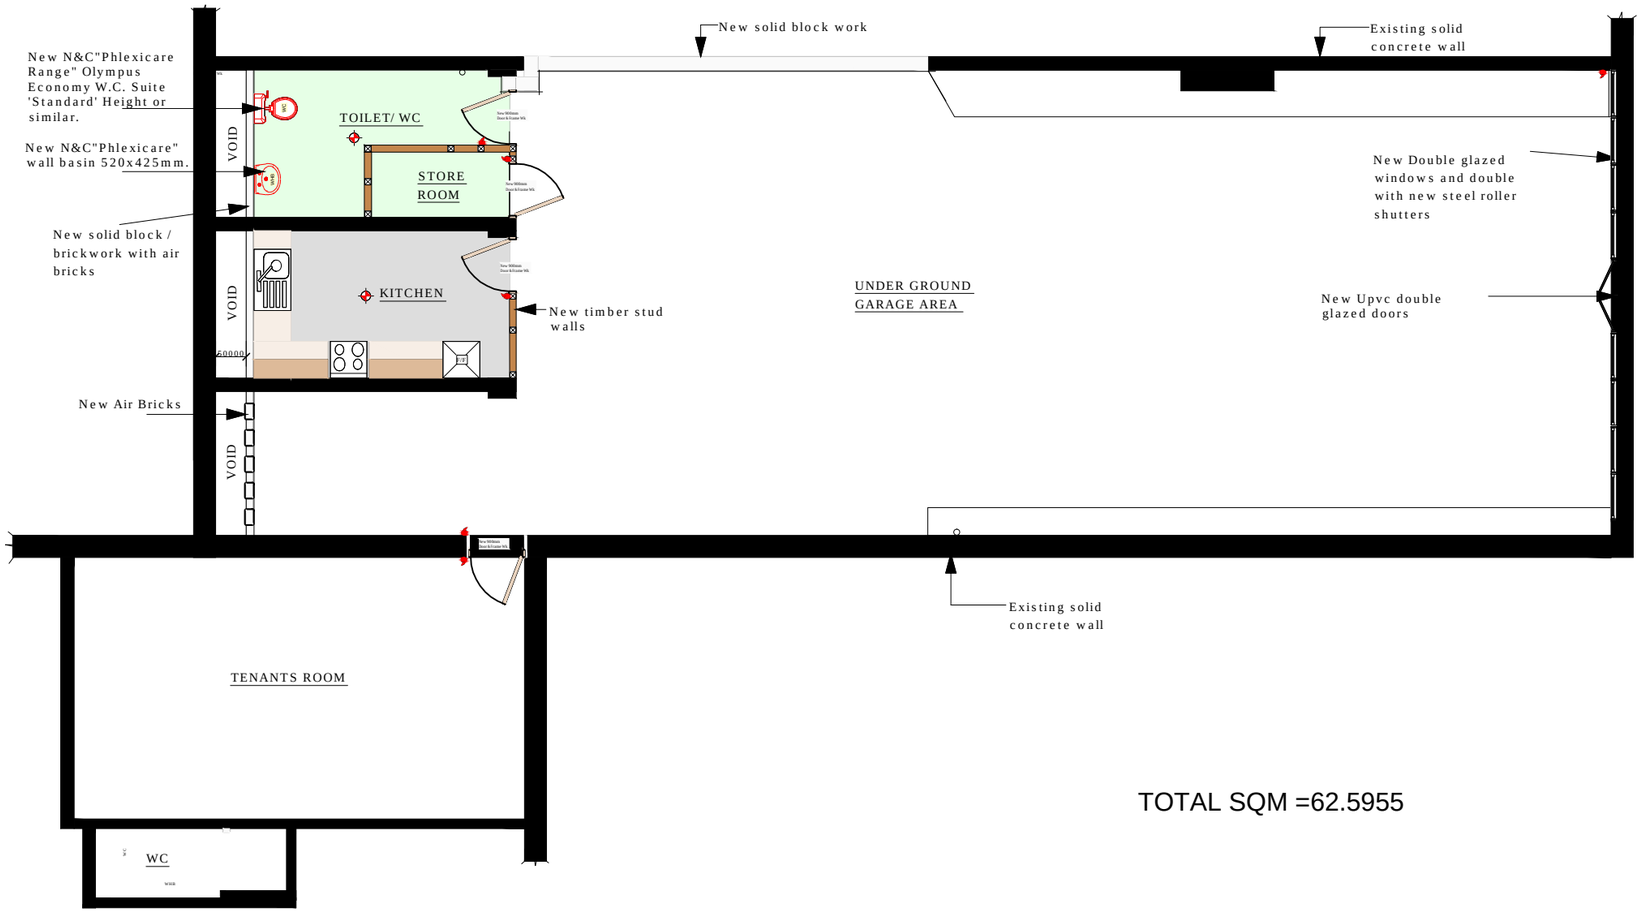

TOTAL SQM =62.5955

Project Title: Conversion of Garage space to Youth Club	Dwg Title	Proposed Ground Floor Plan	Haringey LONDON Building Control Consult
	Scale @ A3	1:100	
Project Address: Edgecot Grove Garages, Edgecot Grove N15	Date	Nov 2015	client: Homes for Haringey
	Drwg No.	EDGE/15/04 Rev	