ALI & SONS.

THE CONTENTS OF THIS DRAWING INCLUDING THE PRINTED NOTES ARE COPYRIGHT AND REPRODUCTION IN WHOLE OR PART IS NOT PERMITTED WITHOUT PRIOR CONSENT OF ALI & SONS. IN WRITING

PROPOSED GROUND FLOOR - 1:100

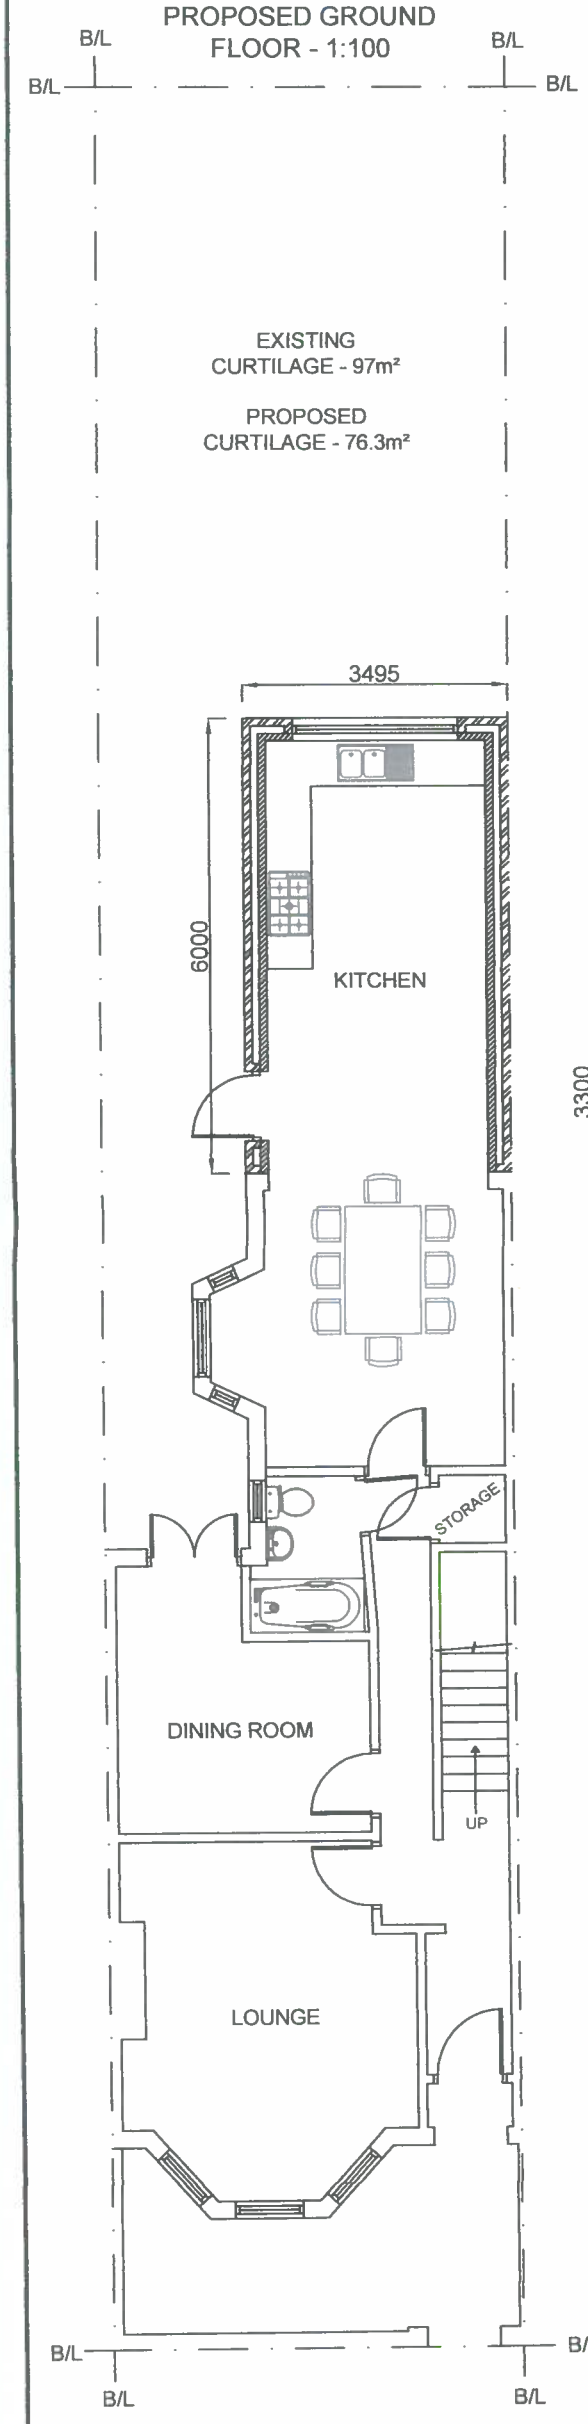



Scale Bar - 1:100

PROPOSED FLANK ELEVATION - 1:100

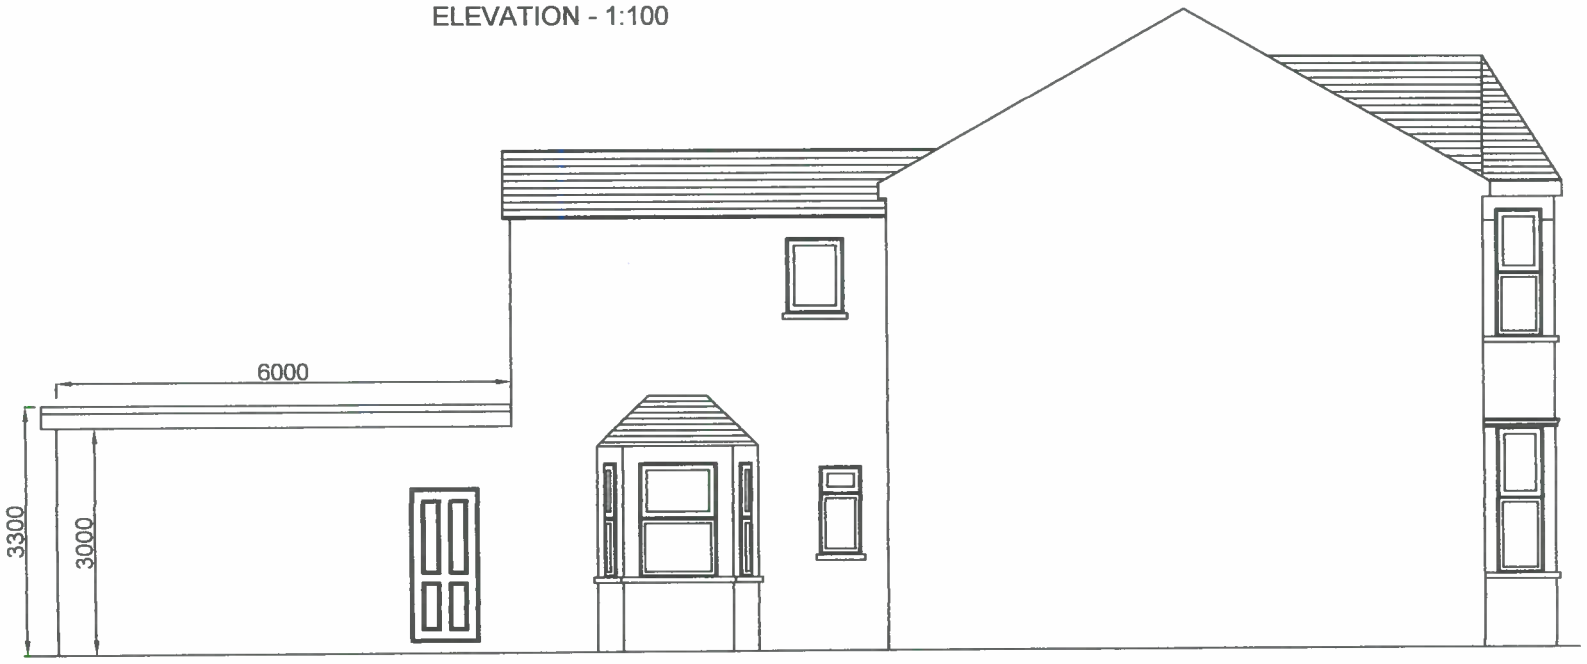

PROPOSED REAR ELEVATION - 1:100

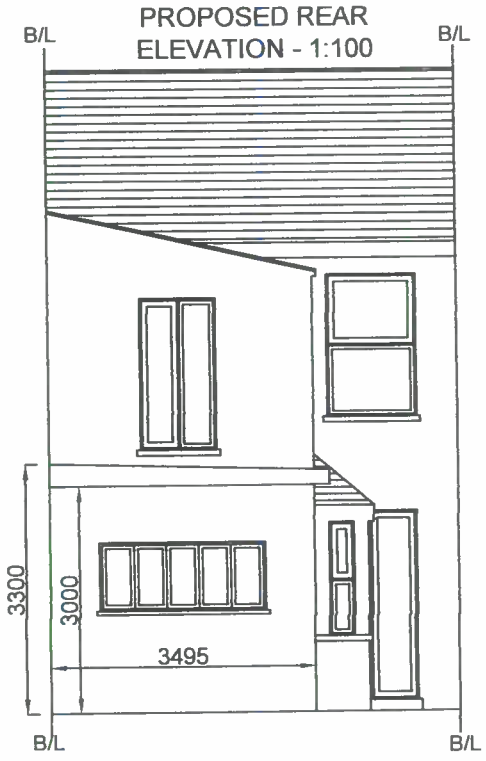

PROJECT:

Kamal Uddin
30 Willingdon Road
London
N22 6SB

DRAWING TITLE:

Proposed
Rear Extension

REF NO:	AS1011 - REAR/EXT2		
SCALE	DATE	DRAWN	CHECKED
1:100 @ A3	02/11/15	Saidur Ali	N/A

THE CONTRACTORS ARE TO CHECK ALL DIMENSIONS, DRAIN RUNS AND GENERAL CONDITIONS ON THE SITE BEFORE WORKS COMMENCE, AND INFORM ALI & SONS IMMEDIATELY UPON DISCOVERY OF ANY ERRORS, OMISSIONS OR DISCREPANCIES. ALL WORKS ARE TO BE CARRIED OUT IN ACCORDANCE WITH CURRENT BUILDING REGULATIONS, BRITISH STANDARDS, CODE OF PRACTICE AND LOCAL AUTHORITY REQUIREMENTS.