

Existing Rear Elevation 1:100

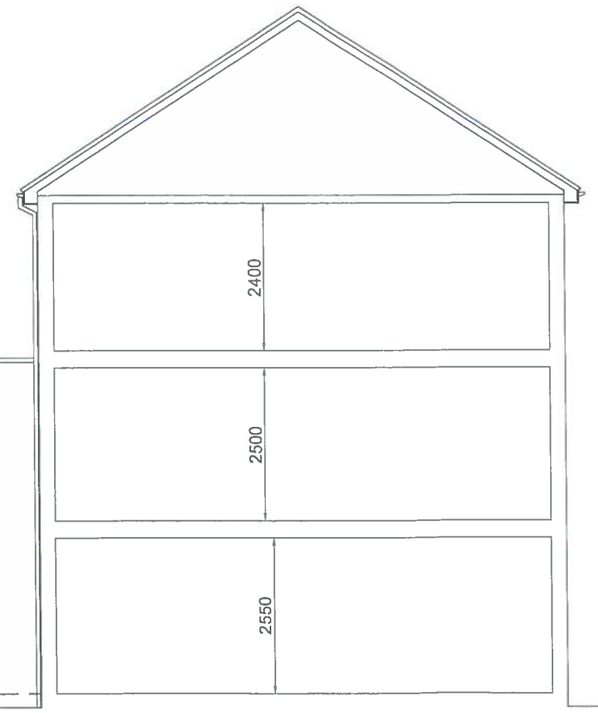

Existing Side Elevation 1:100



Existing Front Elevation 1:100

0 1 2 3 4 5 6 7 8 9 10m

Client: 66 Northumberland Park, London, N17 0TT		Scale: 1:100	Date: AUG. 2015
Scheme: Single storey rear and first floor (L-shape) extension		Drawn by: HS Checked by: Approved by:	Rev.
Title: Existing elevations		Drawing No. 752/NP/03 (R)	

H Solaimani
5 Roland Gardens
London, SW7 3PE.

Tel: 020 7370 0376
Mobile: 07958 501134
Email: h768@btinternet.com