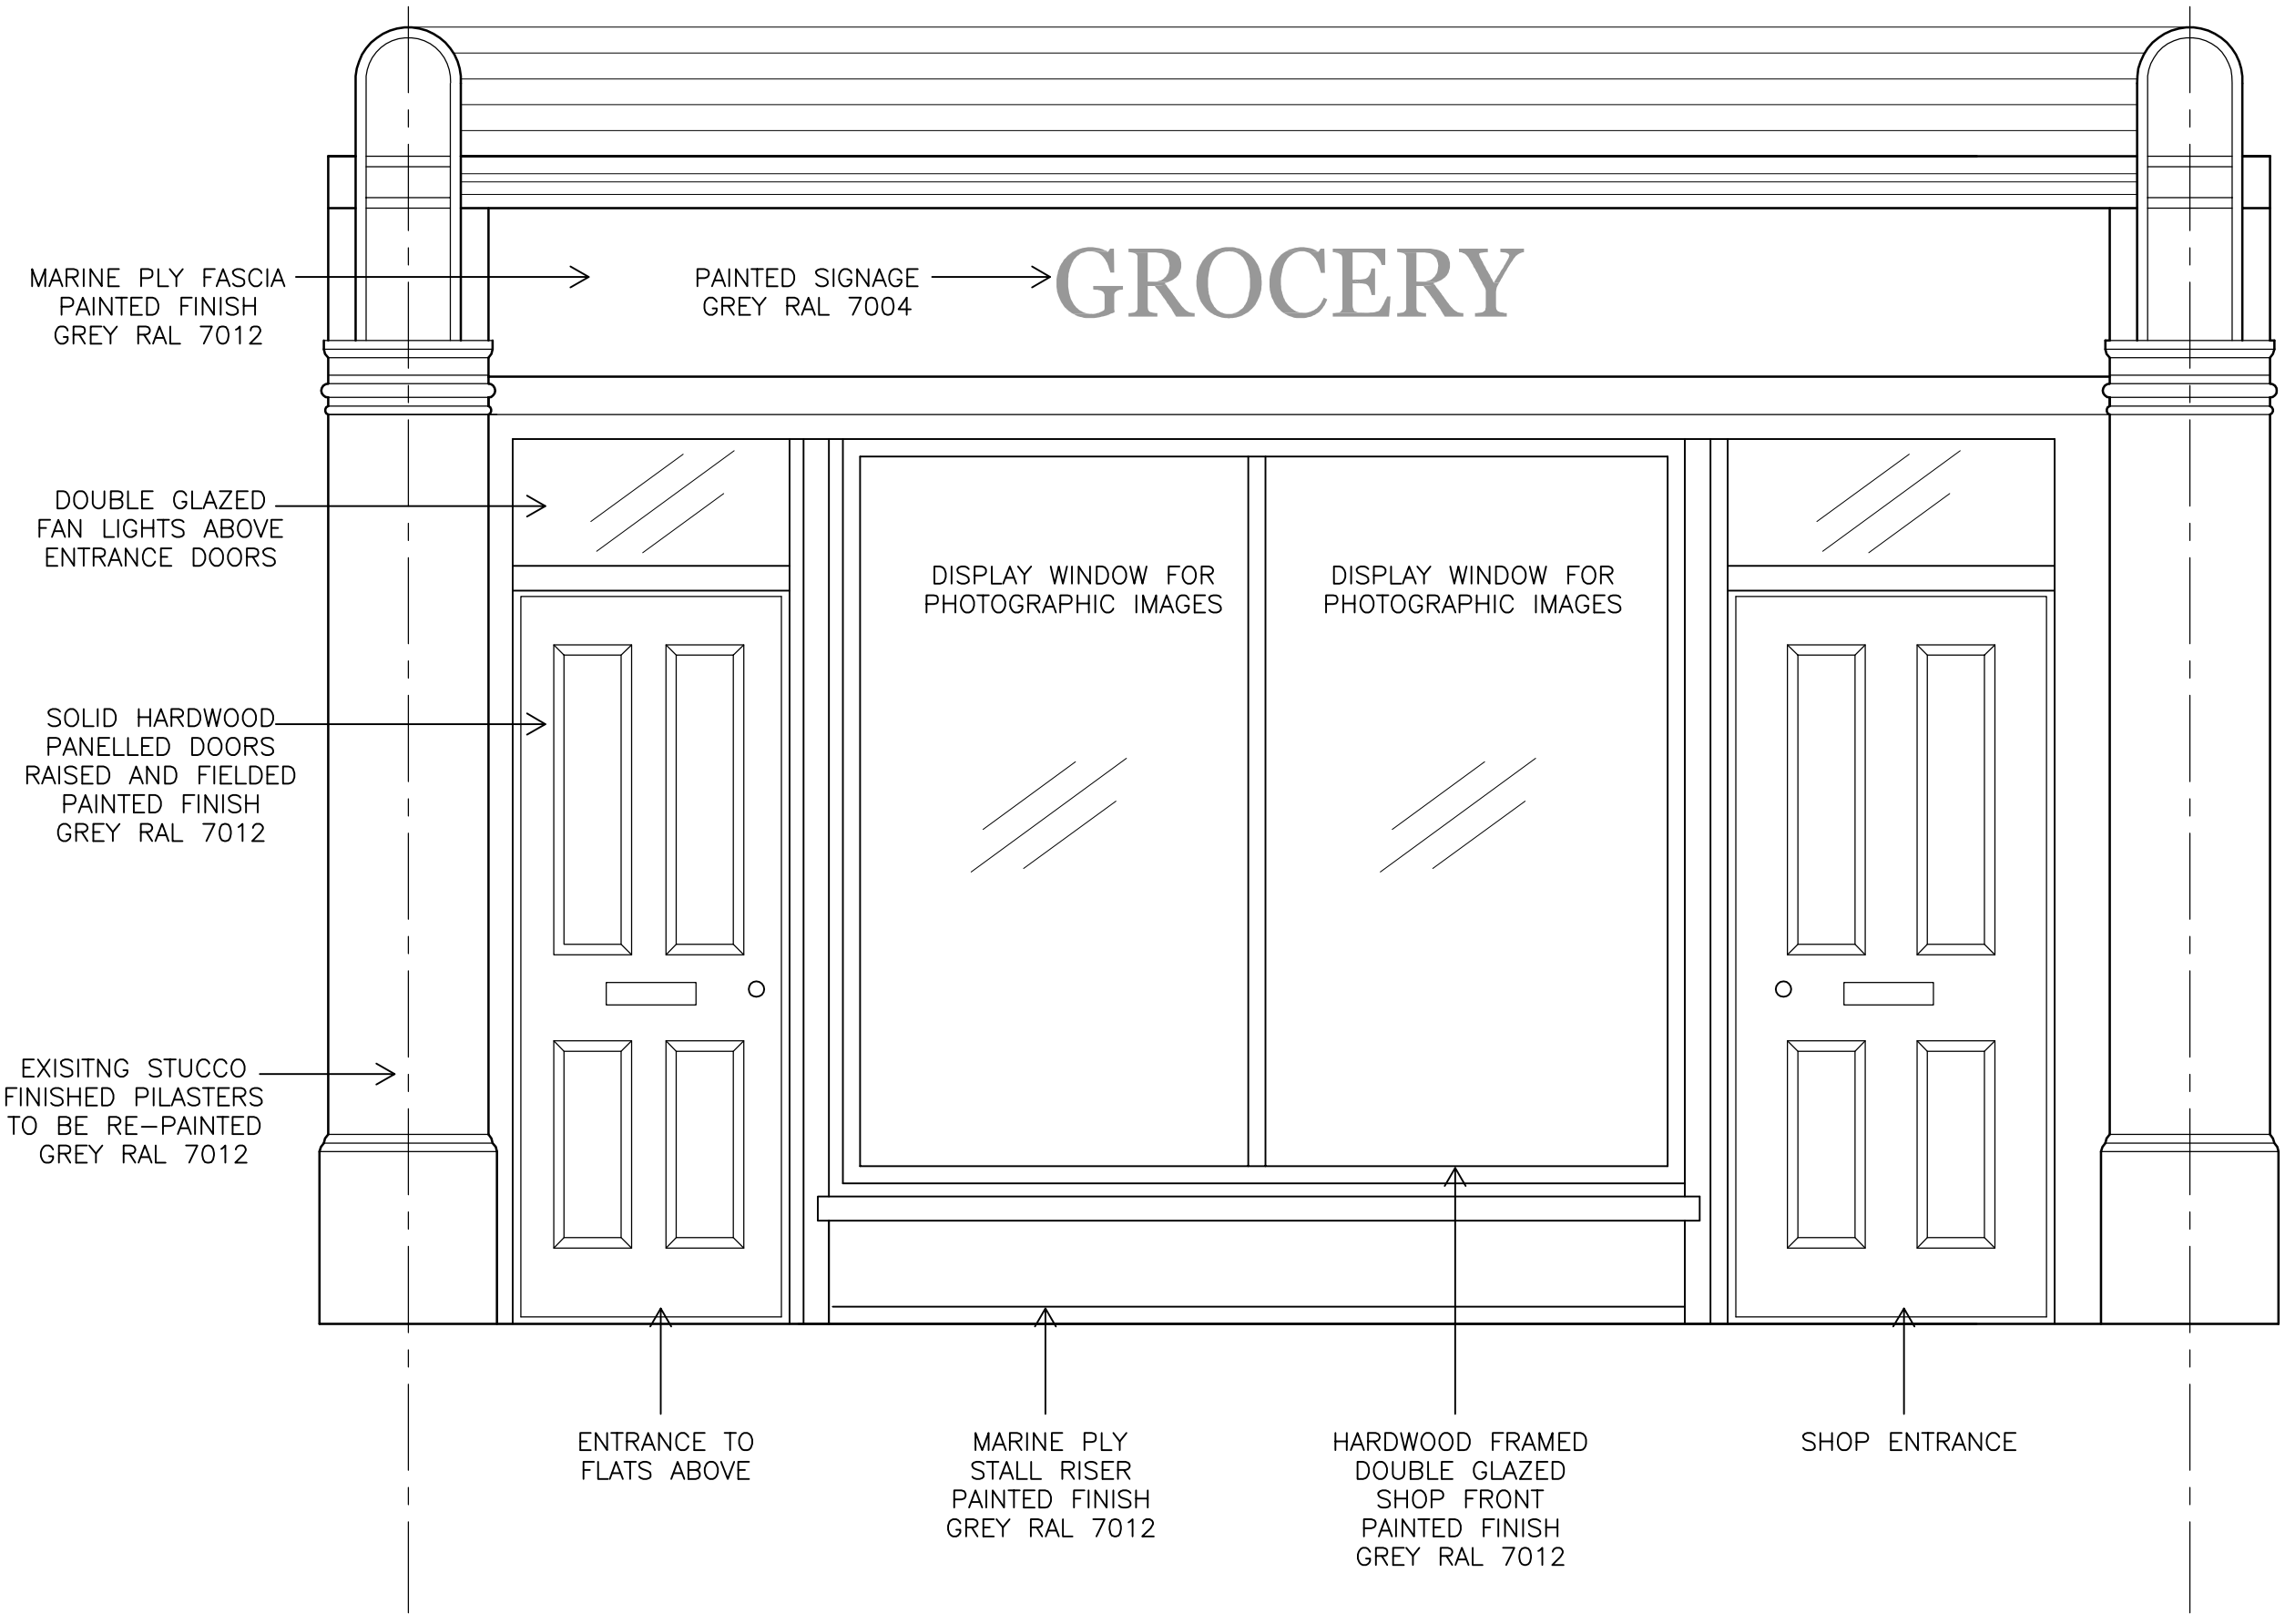


0 0.5m

REV	DATE	BY	DESCRIPTION
–	11/11/15	ROS	PRELIMINARY ISSUE
A	07/12/15	ROS	PLANNING ISSUE

STATE

R I B A CHARTERED ARCHITECTS

STATE ARCHITECTS LIMITED
23A ST JAMES'S STREET
LONDON SW1 1HA

T: 020 8368 0066
F: 020 7839 4551
E: info@state.org.uk

PROJECT
GROUND FLOOR SHOP UNIT
99 TURNPIKE LANE
LONDON N8 0DY

CLIENT
GROCERY STUDIOS LIMITED

DRAWING TITLE
SHOP FRONT ELEVATION
AS PROPOSED

DRAWN: CD	DATE 11/11/15
CHECKED: ROS	SCALE 1:20
CAD FILE: 647-1	SIZE A3

PLANNING ISSUE

DRAWING NUMBER: 648-E01
REV: A

© STATE ARCHITECTS LIMITED 2015