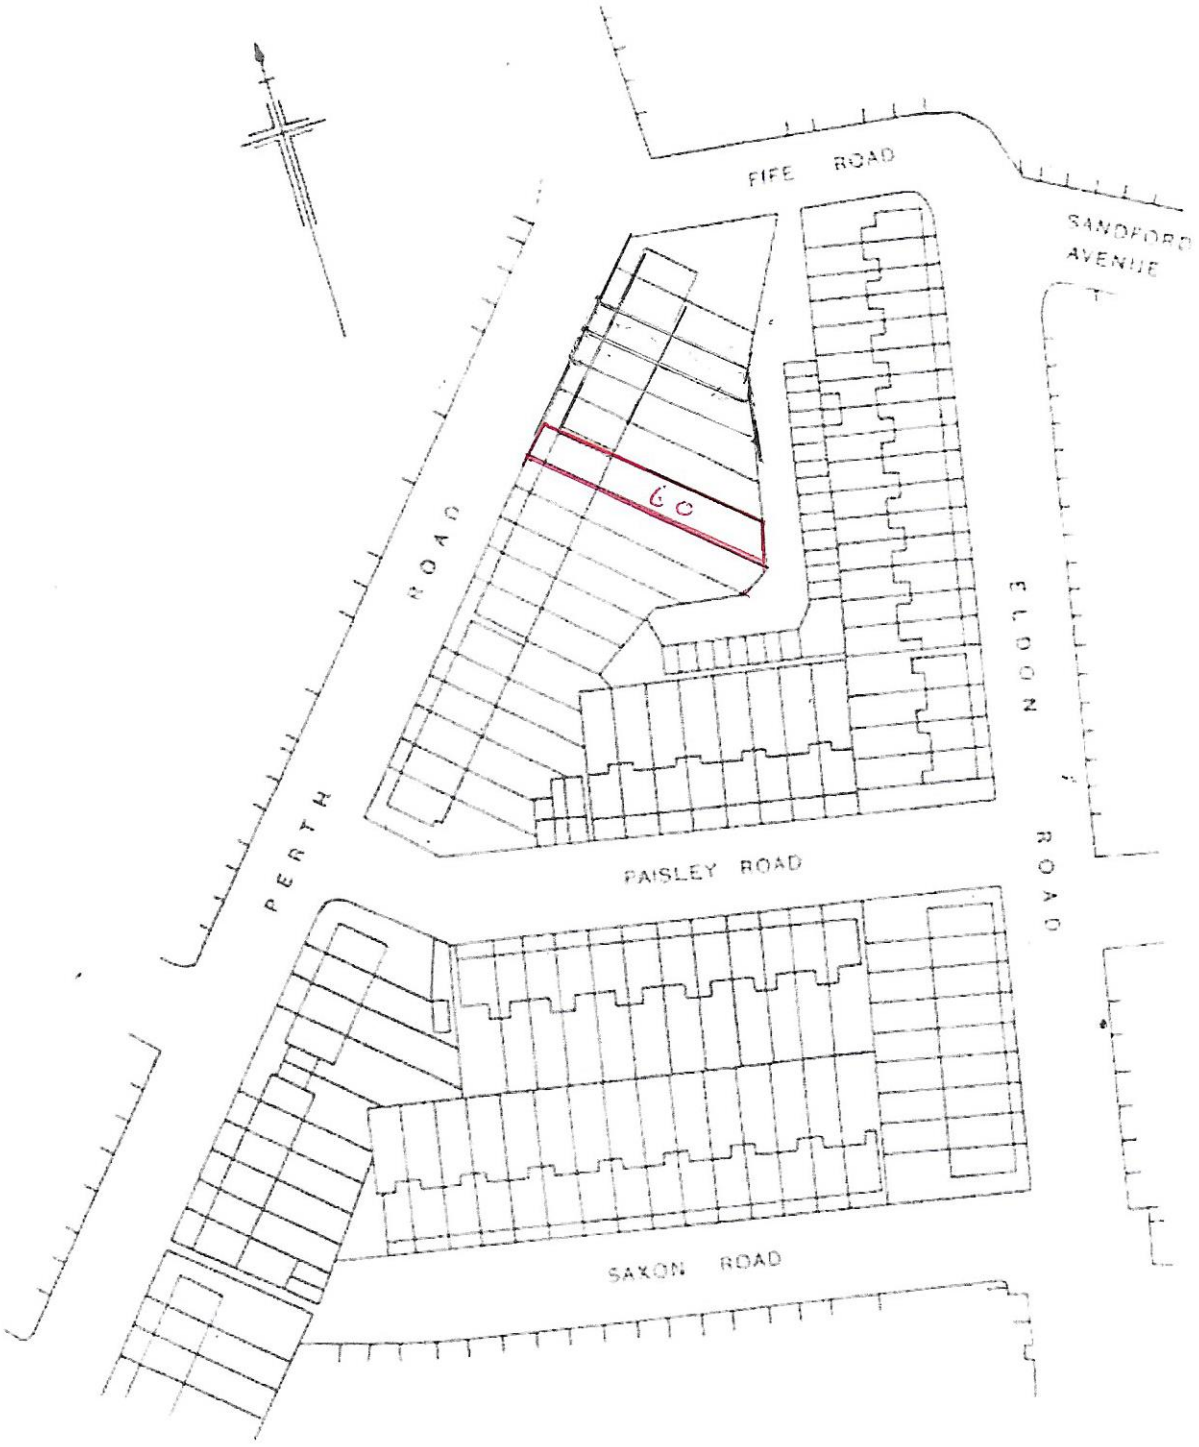

SITE LOCATION PLAN 1:1250

60 PERTH ROAD

LONDON

N22