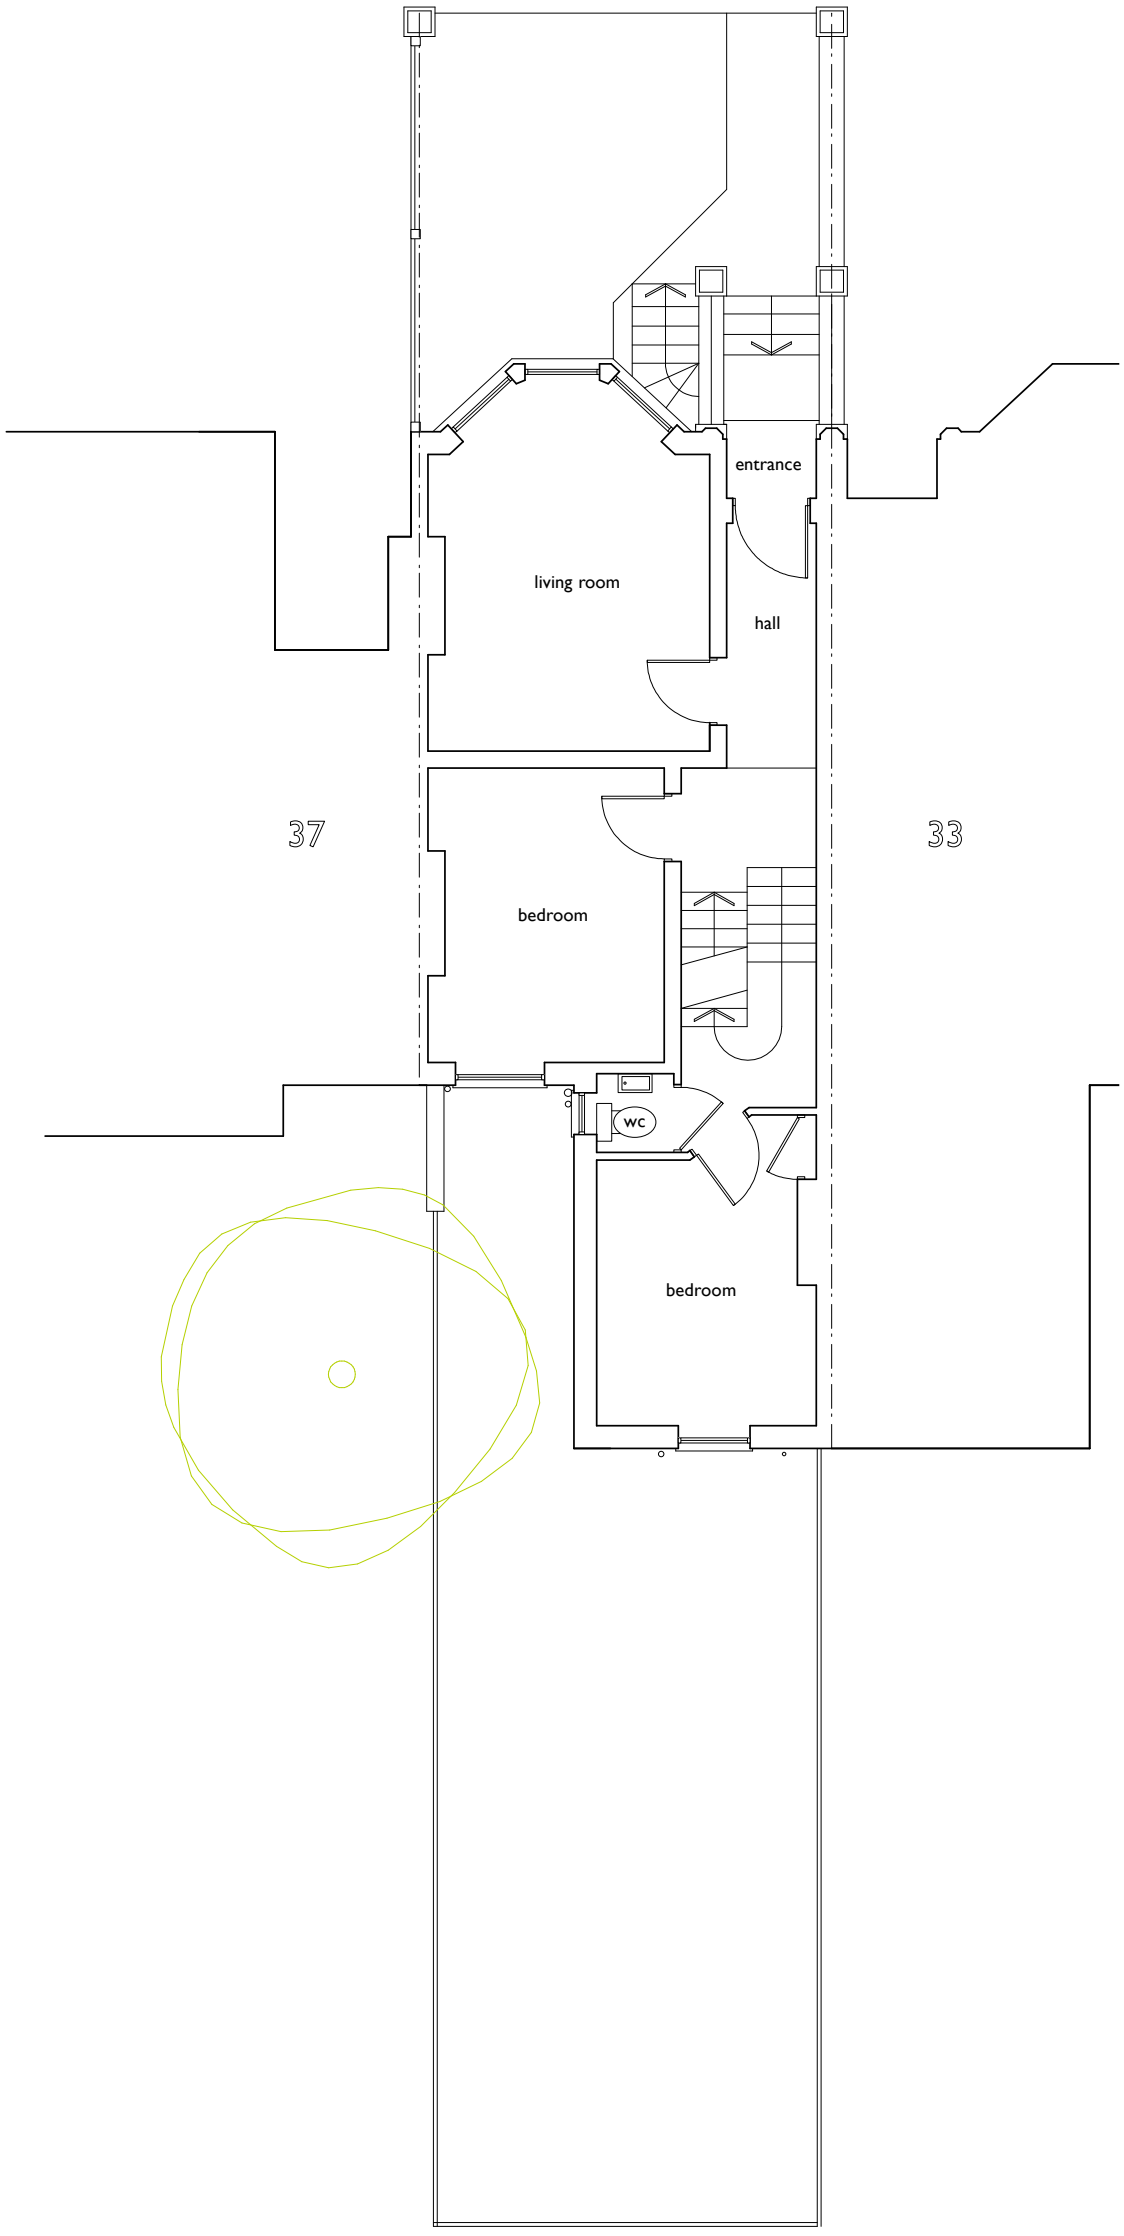

FIRST FLOOR PLAN 1:100

0 1 2 3 4 5 m

PLANNING

rev	description	date
/*	first issue	30.08.15
A	client review	16.10.15

All dimensions are in millimetres unless noted otherwise. All dimensions are to be checked on site and any discrepancies noted in writing to the Architect immediately. All rights reserved. All drawings and written material appearing herein constitute original and unpublished work of the CRAEFT Architects and may not be duplicated, used or disclosed without written consent of the Architect.

35 Ossian Road, London, N4 4DX

EXISTING FIRST FLOOR PLAN

CRÆFT ARCHITECTS

289 Green Lanes, Palmers Green, London N13 4XS
0203 624 3529 www.craeftarchitects.co.uk

Scale 1:100 @ A3

September 2015

OSN (100)002 A