



EXISTING SIDE ELEVATION
SCALE:1/100

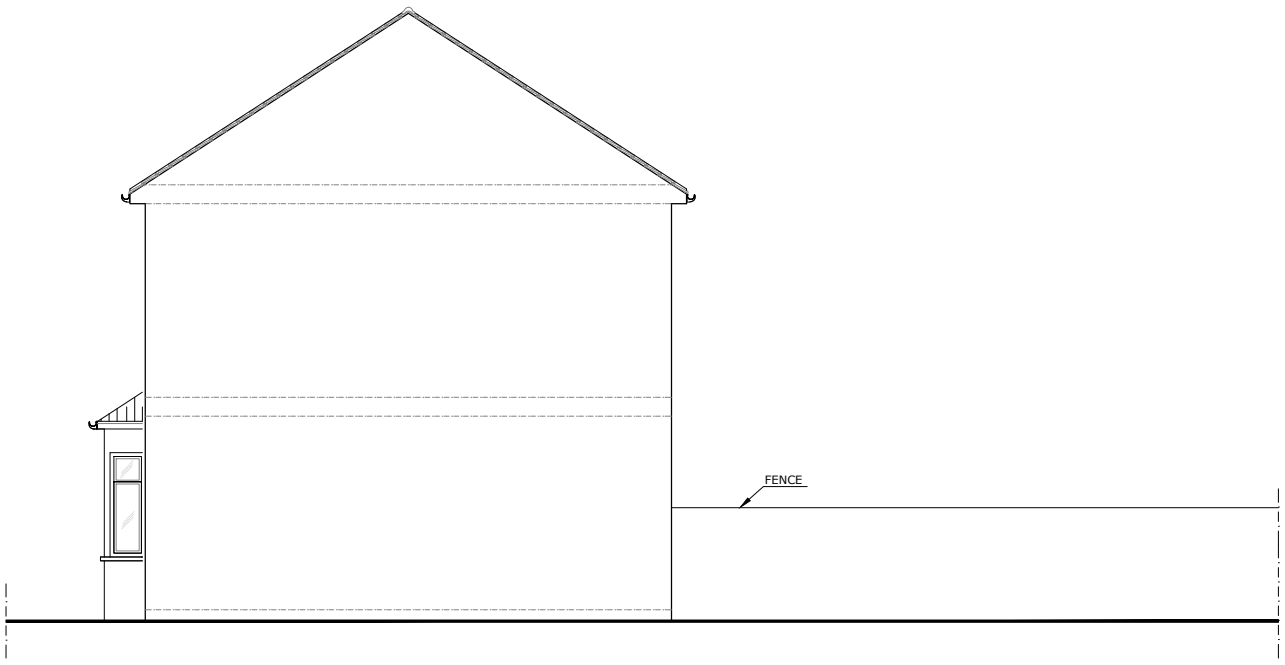

EXISTING SIDE ELEVATION
SCALE:1/100

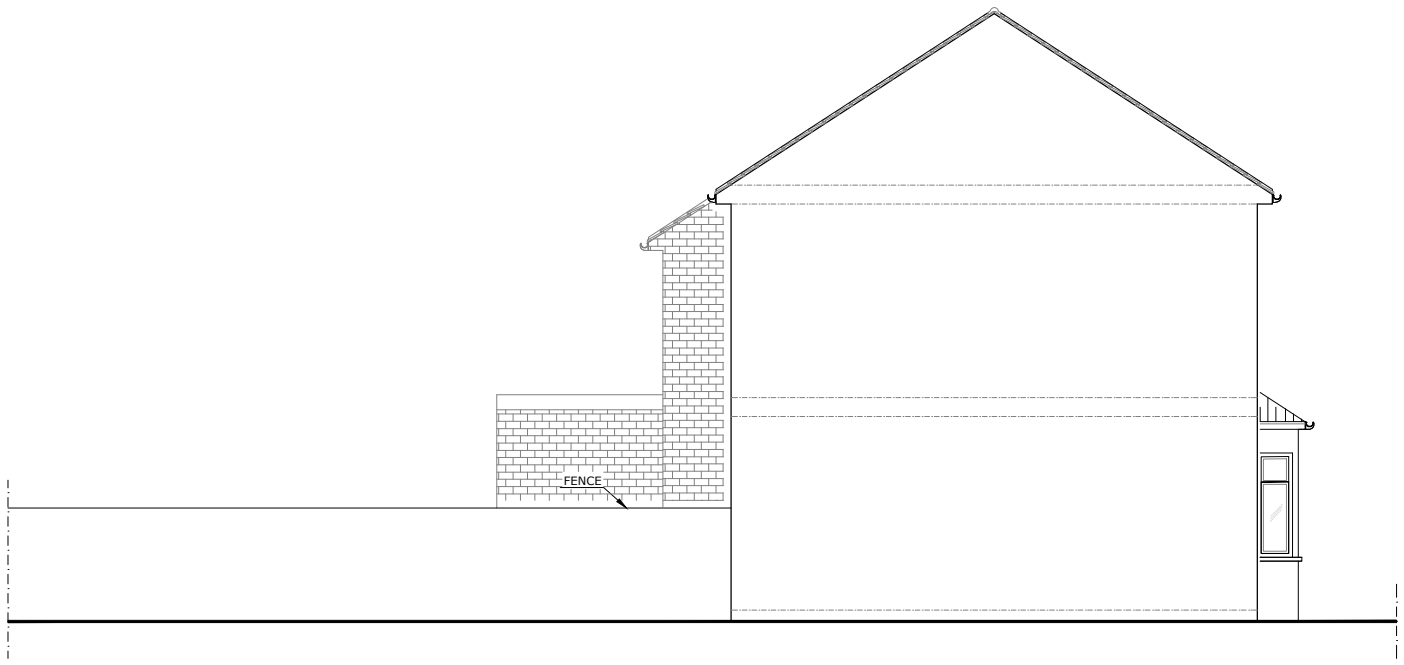

EXISTING REAR ELEVATION
SCALE:1/100

0 1m 2m 3m 4m 5m 10m

THE CONTENTS OF THIS PLAN INCLUDING THE PRINTED NOTES ARE COPYRIGHT AND REPRODUCTION IN WHOLE OR PART IS NOT PERMITTED WITHOUT PRIOR CONSENT OF ANVA ARCHITECTURAL, ENGINEERING AND LICENSING IN WRITING.

62 COURTMAN ROAD
LONDON N17 7HU

EXISTING
-ELEVATIONS

SCALE: 1/100	REF. NO :107.15/02
DATE: JULY.2015	DRG BY: A. AY

anva architectural,
engineering and licensing
P.O. BOX 1827
ILFORD. IG2 7WJ
TEL: 020 8599 5036 FAX:020 8586 4401
MOBILE: 077 10942923 / 079 30407212
E-MAIL: info@a-anva.co.uk