

Existing Front (East) Elevation



Existing Rear (West) Elevation

PLEASE NOTE
* Local Authority to be informed before work commences on site
* Party line to be determined by both owner and owner(s) of adjoining sites/properties
* A Party Wall Agreement may need to be by in place before work commences
* Immediately inform if dimensions are incorrect or in doubt of any detail
* Structural supports to be advised by a Structural Engineer

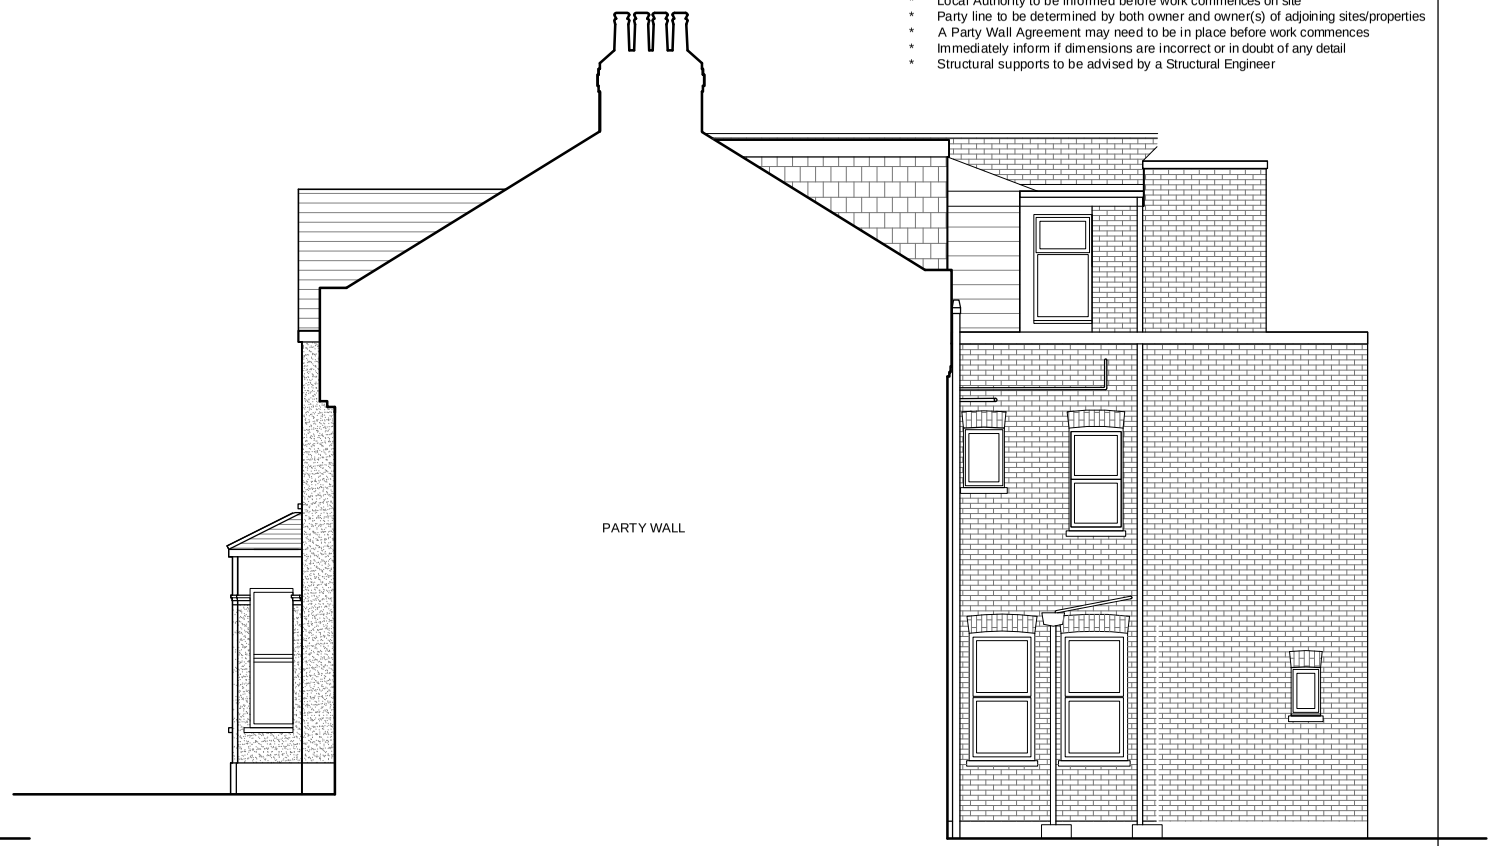

Existing Side (North) Elevation

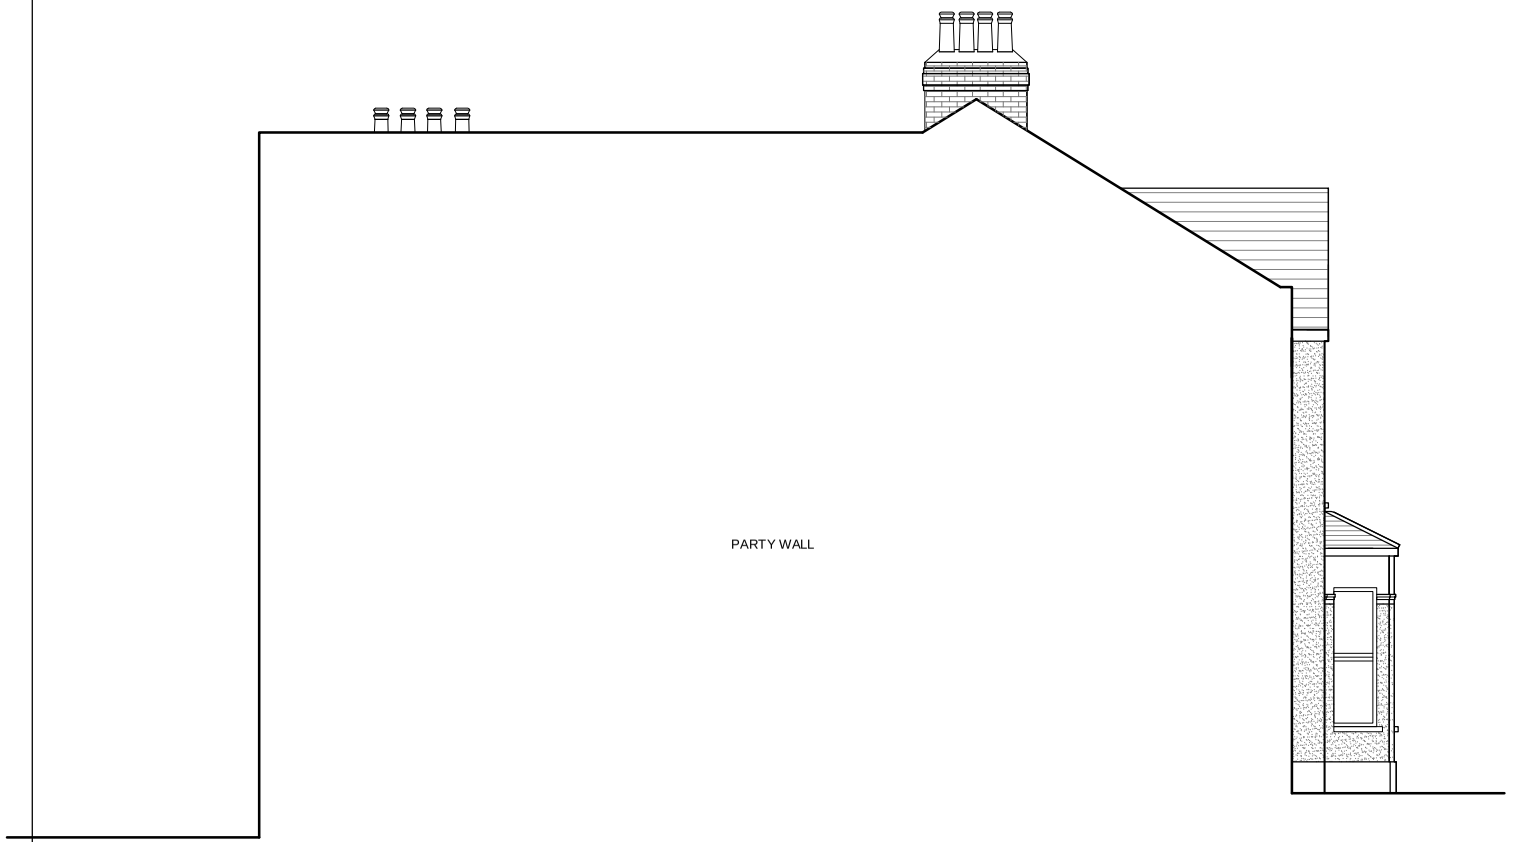

Existing Side (South) Elevation

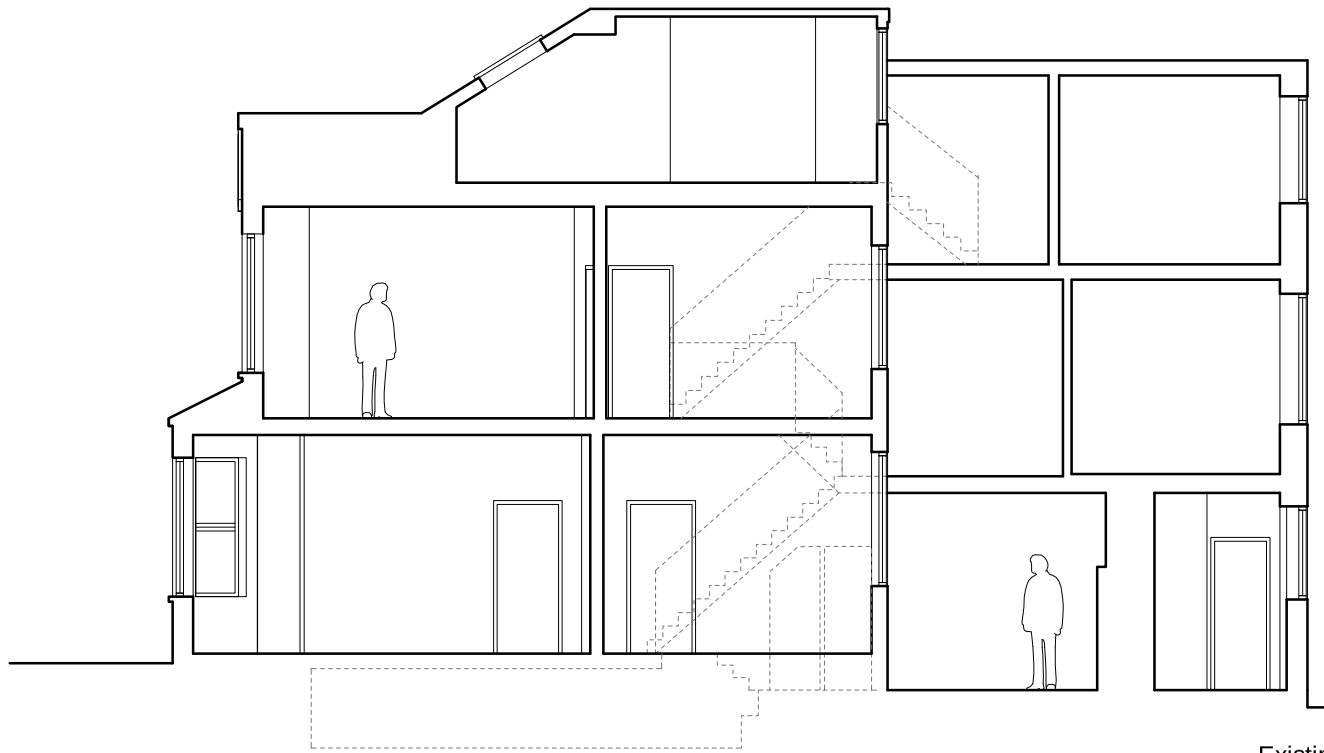

Existing Notional Section AA

0m 1m 2m

The scaling of this drawing cannot be assured
* Dimensions to be confirmed on site

03

Existing Elevations
Scale 1:100 @ A-3

139 Muswell Avenue, N10 2EN
Muswell Hill, London
For: Mr & Mrs Barrass
Drawn by: MD
Date: Oct 2015