

Approved Front Elevation




Approved Side Elevations

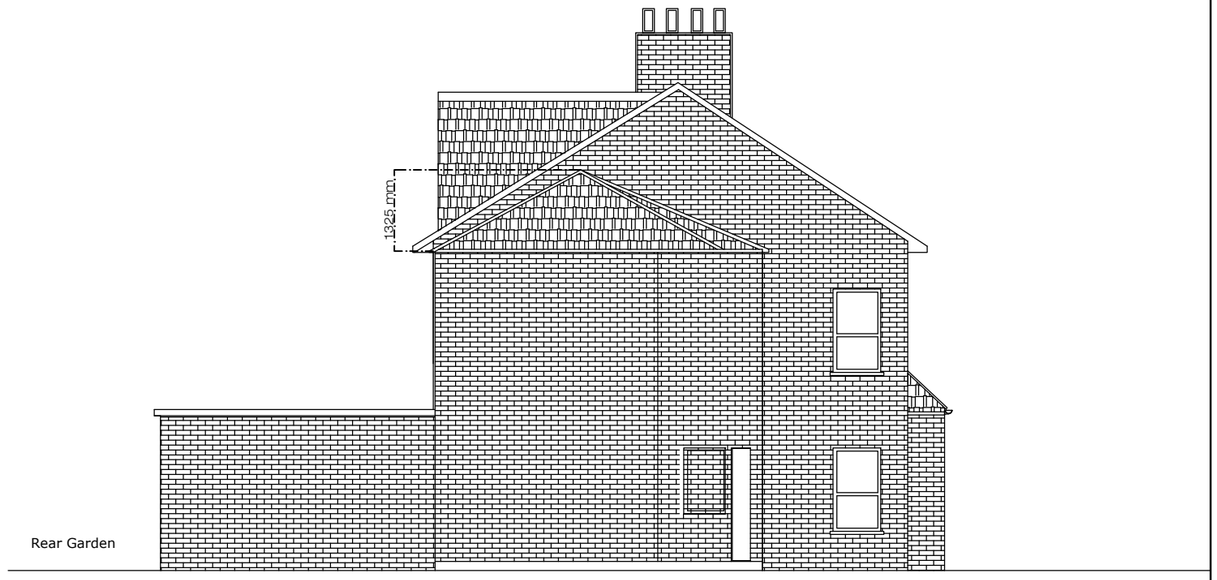

Proposed Front Elevation

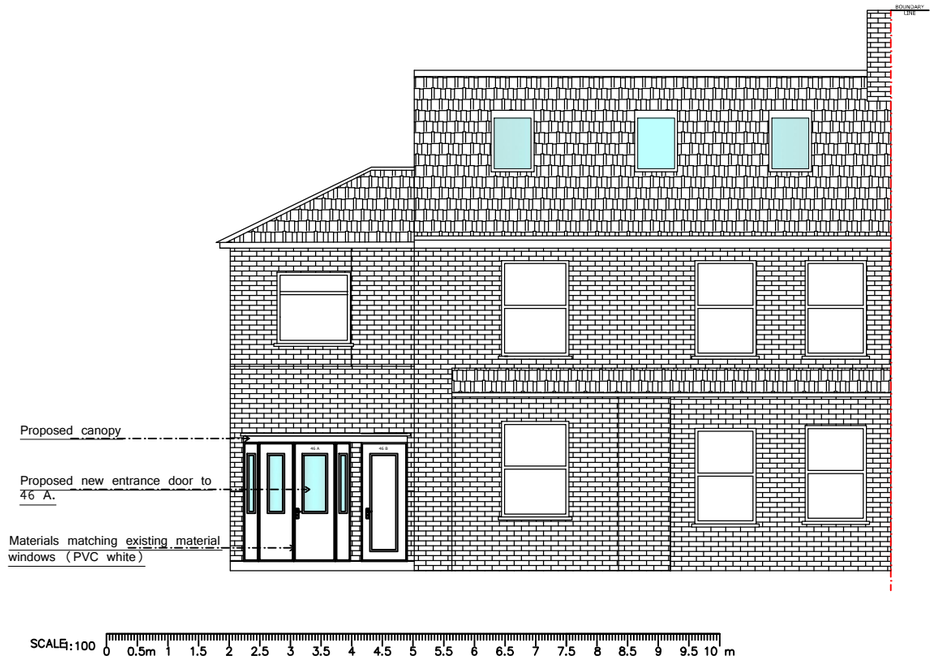

Proposed Side Elevations

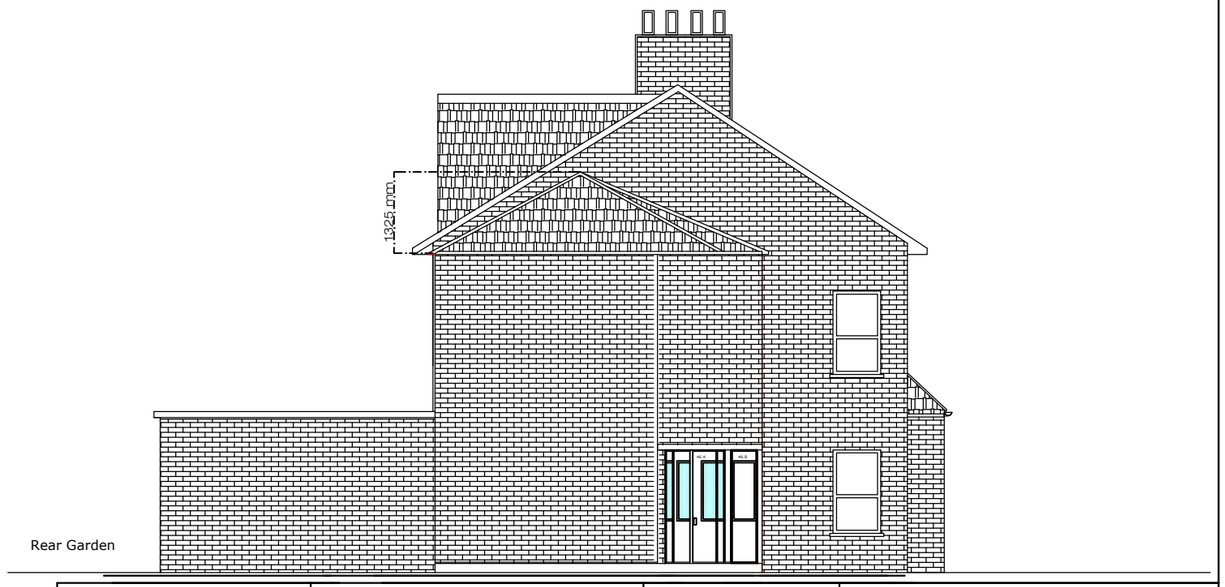

Drawing Title: Existing and Proposed Elevations	Client: Hasan Caliskan	Date : 02/12/2015	Designer: Gokay Toz
Scale 1:100 @ A3	Address: 46 Melrose Avenue N22 5EA	Drawing Number: 126.2015.02	ALL DIMENSIONS TO BE VERIFIED ON SITE