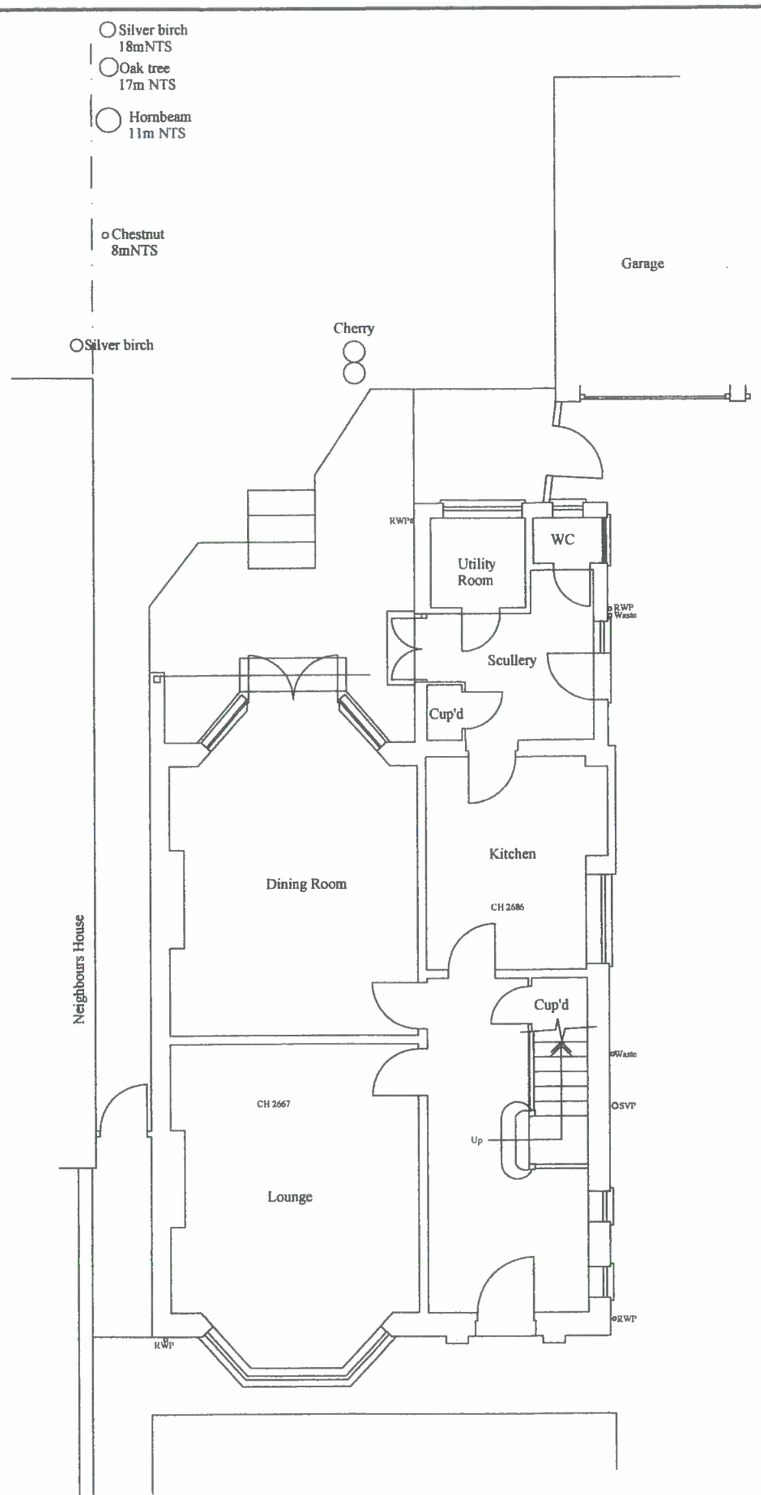

ground floor plan

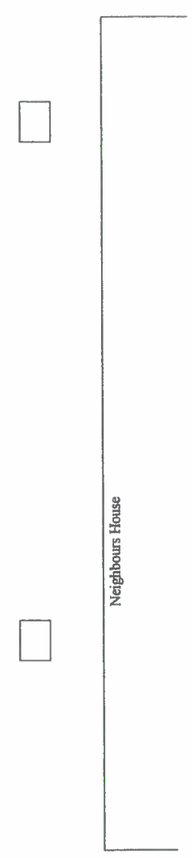

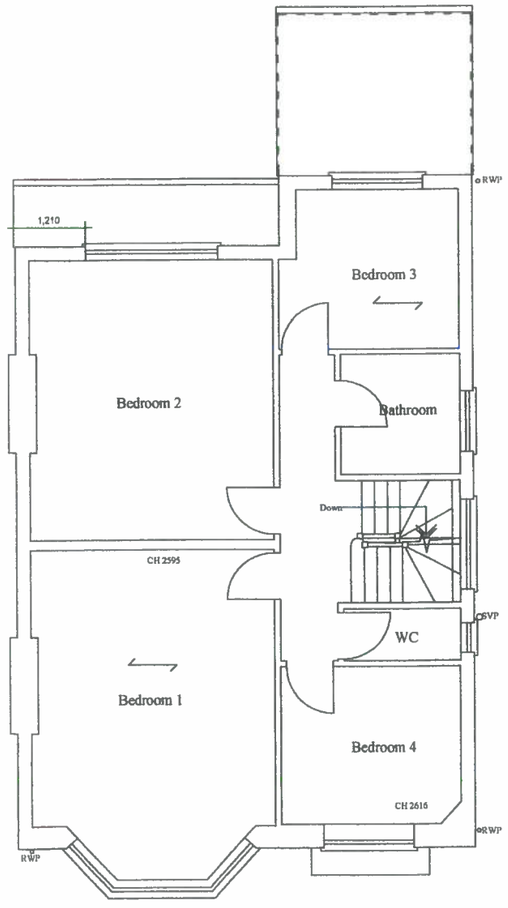

first floor plan

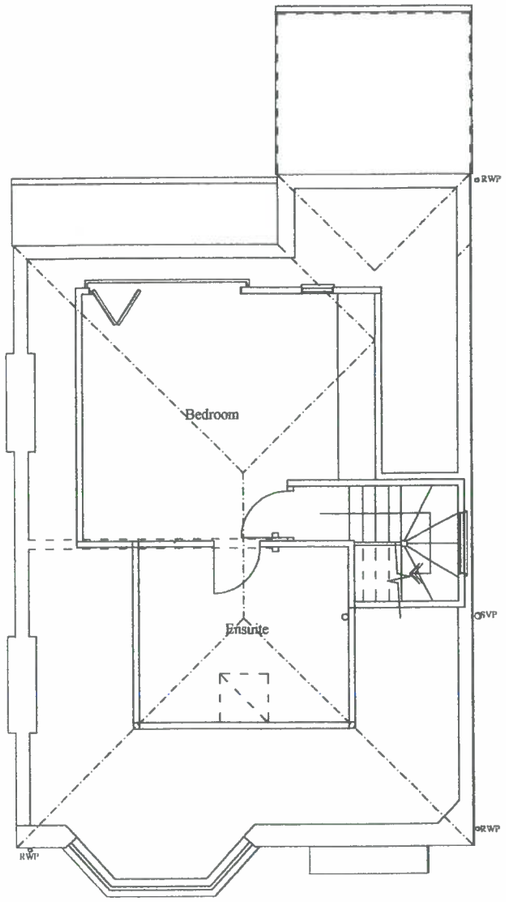

second floor plan



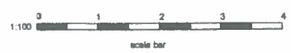

project
Survey as Existing: 141 Cranley Gardens London N10

title
Survey as existing

date
Aug 2015

scale
1:100@A3

CLARK DESIGNS LTD
BUILDING SURVEYORS & DESIGNERS
39 Reculver Road, Herne Bay, Kent CT6 6LQ
Tel: 01227 743330

drawing number
631/5

©COPYRIGHT