

AS EXISTING

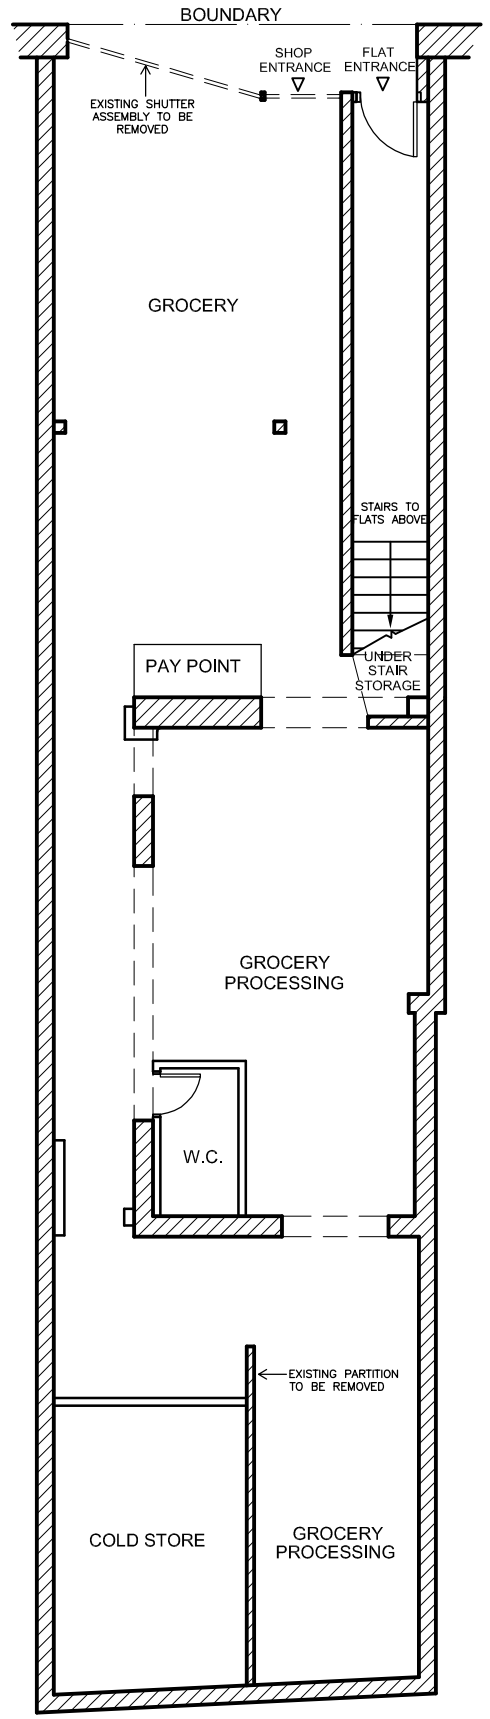

AS PROPOSED

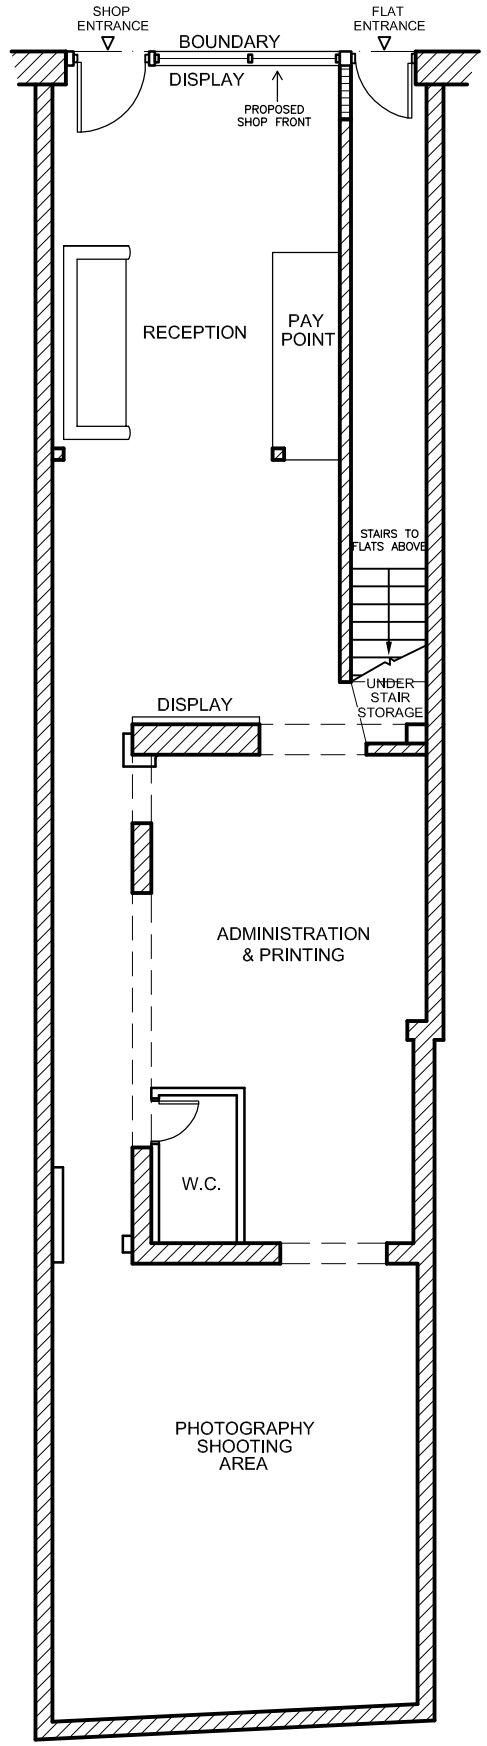

0 1m 1,5m 2m 2,5m 3m

REV	DATE	BY	DESCRIPTION
–	07/12/15	ROS	PLANNING ISSUE

STATE

R I B A CHARTERED ARCHITECTS

STATE ARCHITECTS LIMITED
23A ST JAMES'S STREET
LONDON SW1 1HA

T: 020 8368 0066
F: 020 7839 4551
E: info@state.org.uk

PROJECT

GROUND FLOOR SHOP UNIT
99 TURNPIKE LANE
LONDON N8 0DY

CLIENT

GROCERY STUDIOS LIMITED

DRAWING TITLE

GROUND FLOOR PLAN
AS EXISTING & AS PROPOSED

DRAWN: CD	DATE 07/12/15
CHECKED: ROS	SCALE 1:100
CAD FILE: 647–1	SIZE A3

PLANNING ISSUE

DRAWING NUMBER: 648–L01

REV: –

© STATE ARCHITECTS LIMITED 2015