

COPYRIGHT POLYGON ARCHITECTS LTD

0 1 2 3 4 5 6 8 10


Metres

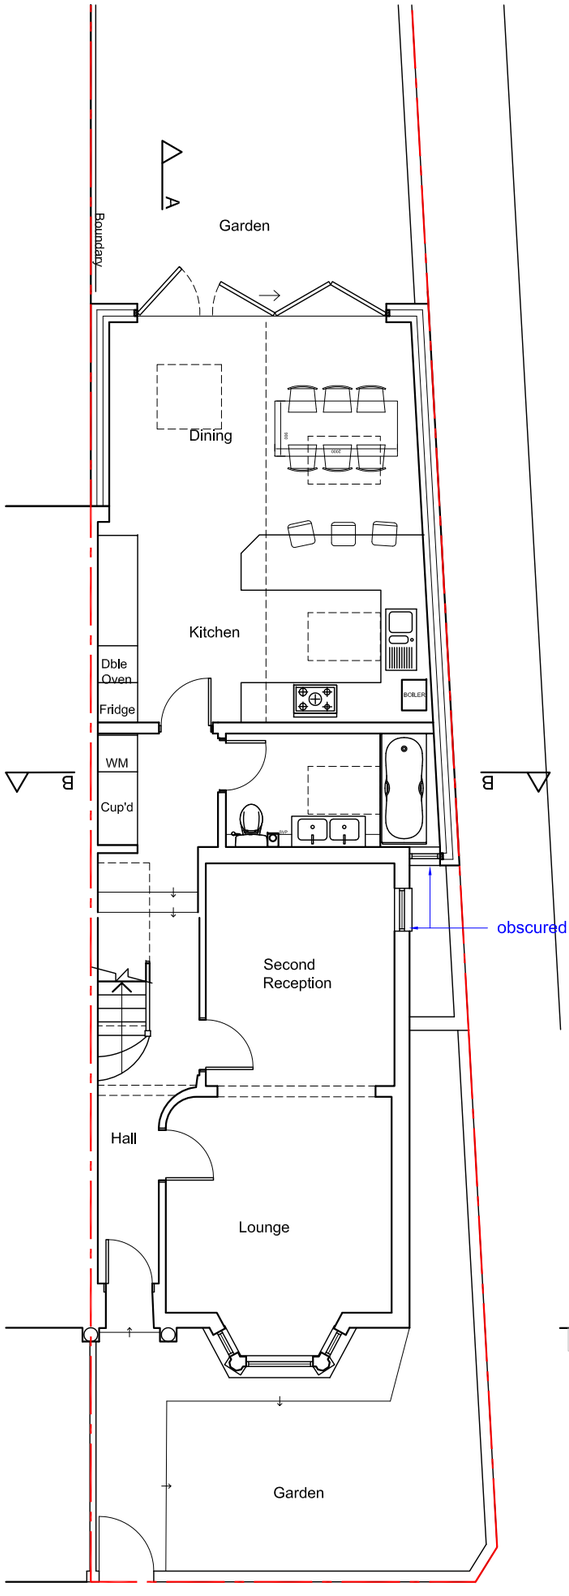


Ground Floor

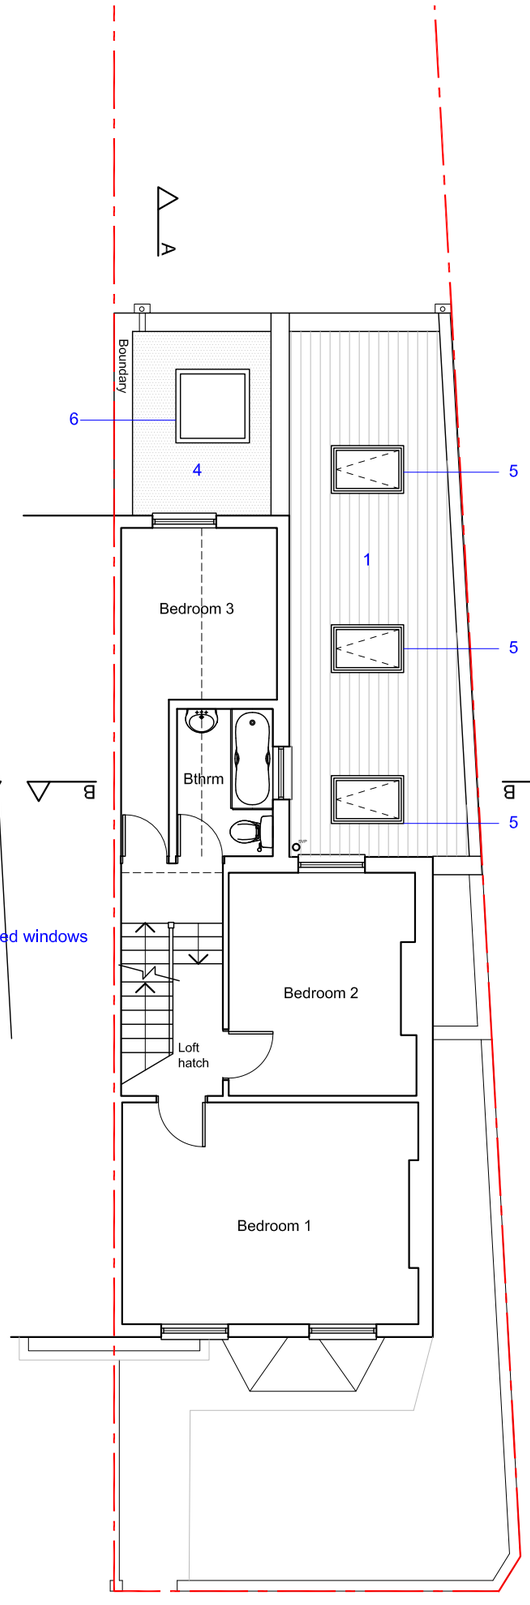

First Floor

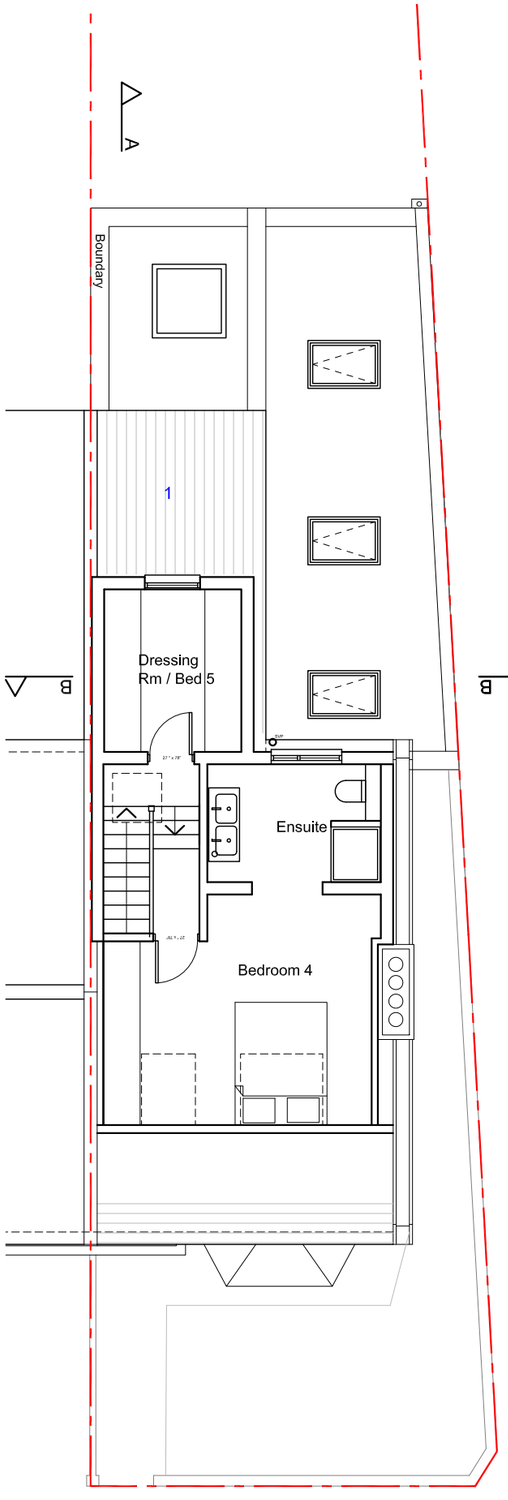

Second Floor Plan

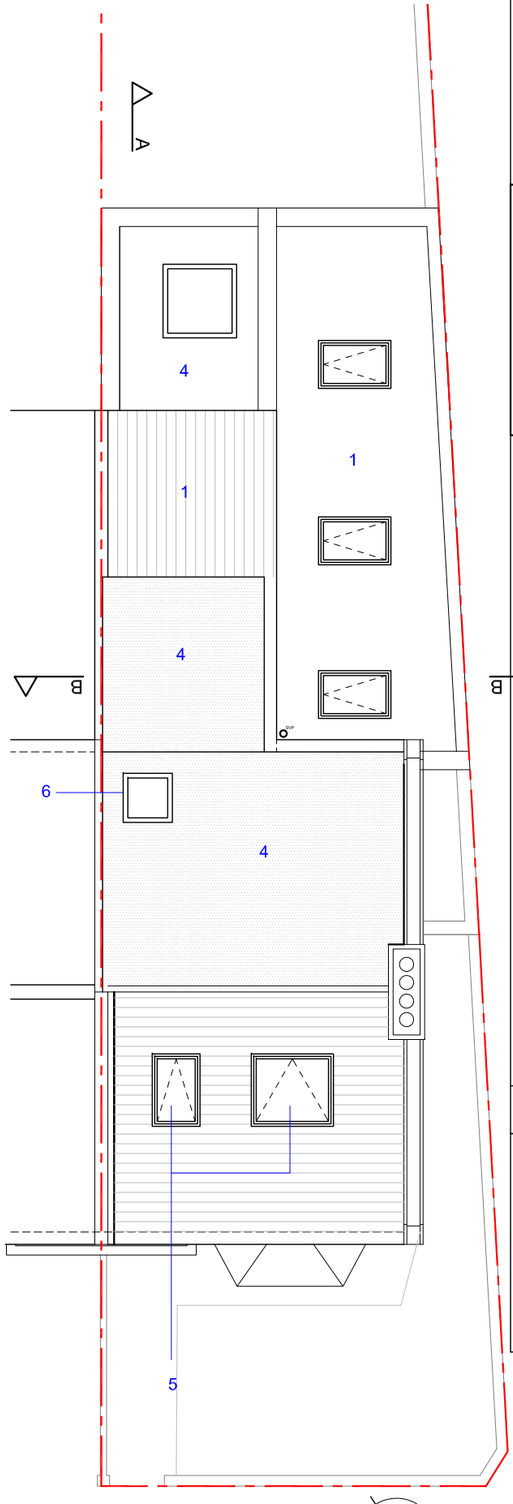

Roof Plan

Material Key

1. Slates to match existing
2. Brickwork to match existing
3. Aluminum frame windows/doors (grey)
4. Single Ply roof membrane (grey)
5. Velux Roof Light
6. Fixed Flat Rooflight

REV DATE DESCRIPTION

STATUS
PLANNING

TITLE
Plans as Proposed

PROJECT
Extension and Alterations to 12 Glenwood Road, London N15 3JU

CLIENT
Mr Muhammad Akunjee

POLYGON ARCHITECTS
a: 7 Glenwood Road, London, N15 3JS
t. 07968 544721
e. info@polygonarchitects.com

SCALE	SIZE	DATE	DRG No,	REV
1:100	A3	Sept '15	141/PL/02	